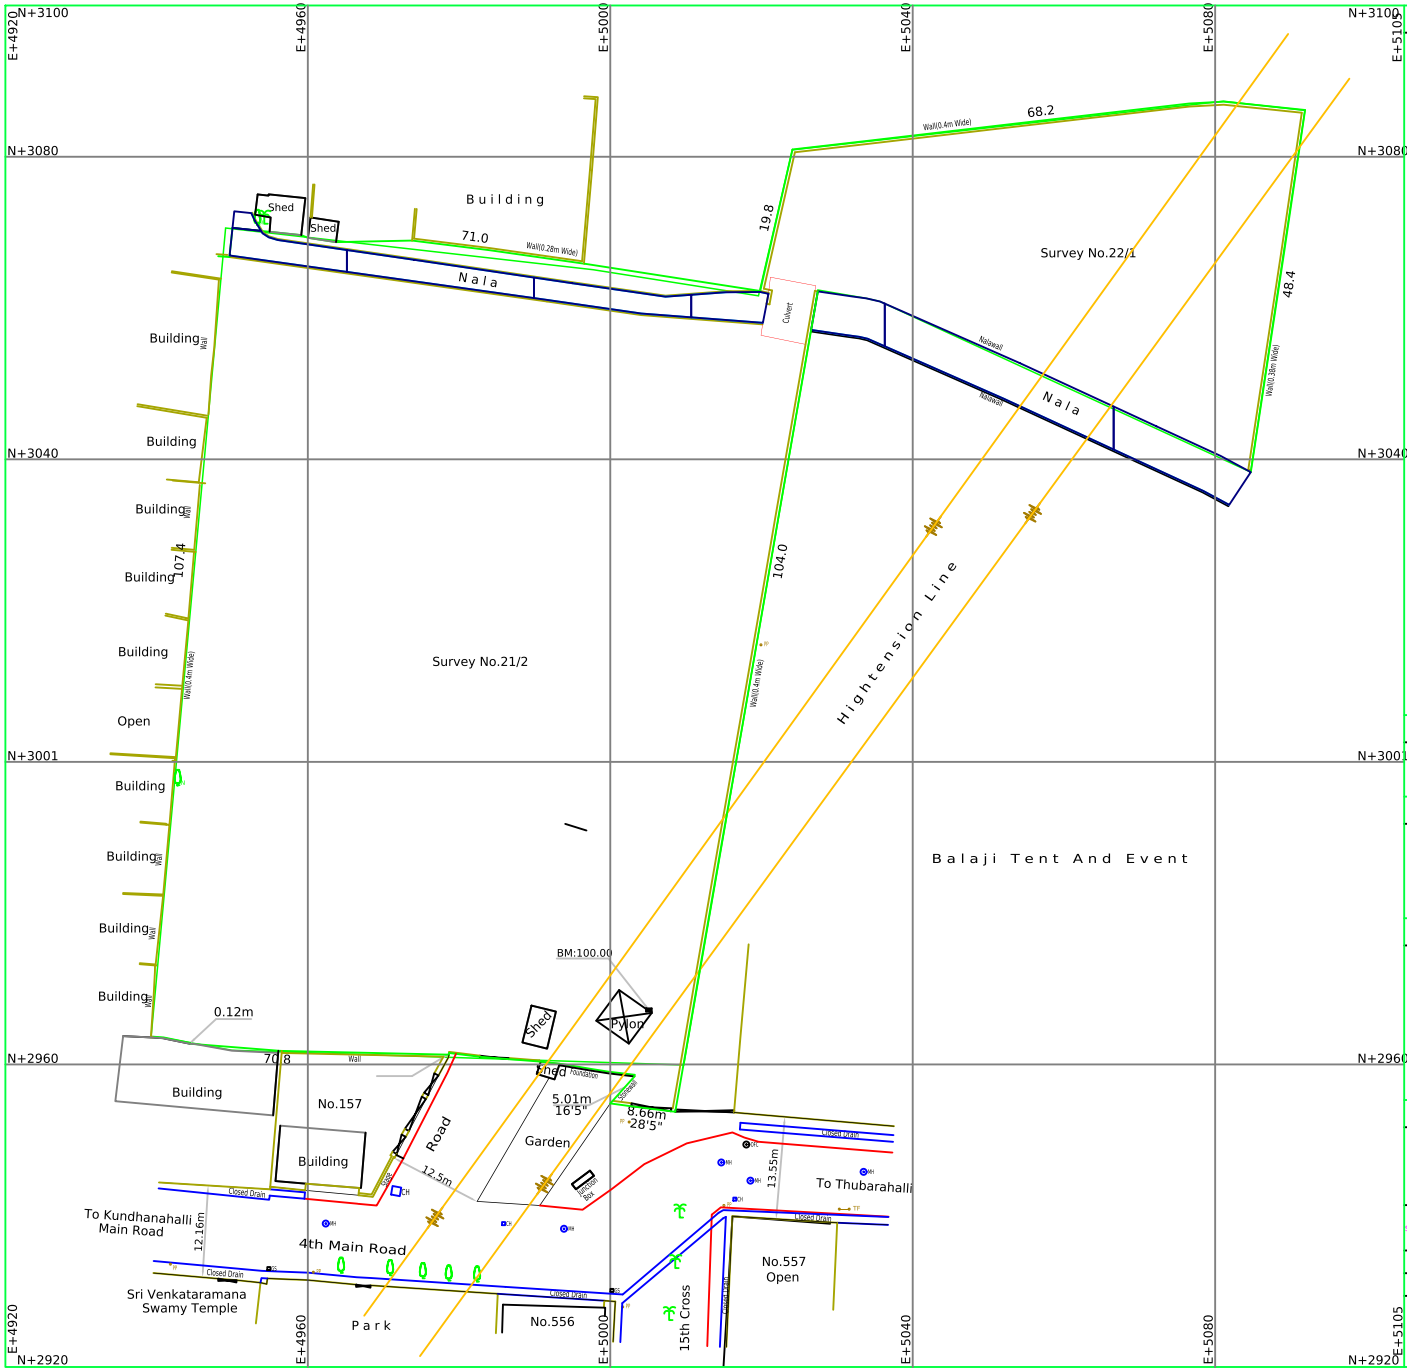

N+3100
E+4920
E+4960
E+5000
E+5040
E+5080
E+5105
N+3080
N+3040
N+3001
N+2960
N+2920
Building
Shed
Shed
71.0
Wall(0.28m Wide)
Nala
68.2
Wall(0.4m Wide)
19.8
Survey No.22/1
Culvert
Nalawall
Nala
48.4
Wall(0.38m Wide)
Building
Wall
Building
Building
Wall
107.4
Building
Building
Wall(0.4m Wide)
Survey No.21/2
Open
Building
Wall
Building
Wall
Building
Wall
Building
Wall
0.12m
104.0
Wall(0.4m Wide)
Hightension Line
Balaji Tent And Event
BM:100.00
Shed
Pylon
70.8
Wall
Building
No.157
Shed
Foundation
5.01m
16'5"
8.66m
"28'5"
Compound Wall
Road
12.5m
Garden
Building
Gate
Compound Wall
Closed Drain
13.55m
To Thubarahalli
Closed Drain
To Kundhanahalli
Main Road
12.16m
4th Main Road
Closed Drain
Closed Drain
Sri Venkataramana
Swamy Temple
Park
No.556
15th Cross
Compound Wall
No.557
Open
NORTH
N
AREA STATEMENT
Sy No.21/2 02 Acres 6.5 Guntas Sy No.22/1 24 Guntas
NOTE
* The boundary measurements and the area statement given in this dwg. is for the boundary in position shown by the client.
* Grids shown on this map is based on the magnetic north. Grid values easting +5000, northing +3000 are arbitrary.
LEGEND
BOUNDARY IN POSITION, BOUNDARY LIMIT
ROAD, DRAIN, CULVERT
CHAMBER, MANHOLE, BENCHMARK
OFC CHAMBER, GASLINE STONE, GATE
POWERPOLE, TRANSFORMER, POWERLINE
TREES: GRITH OF NEEM, MANGO, COCONUT
OTHERS
Tree center point
Tree girth
TITLE
TOPO MAP OF SY No. 21/2 & 22/1
OF THUBARAHALLI VILLAGE
VARTHUR HOBLI , BANGALORE EAST.
SCALE
CAD DWG
1 : 1
PLOT