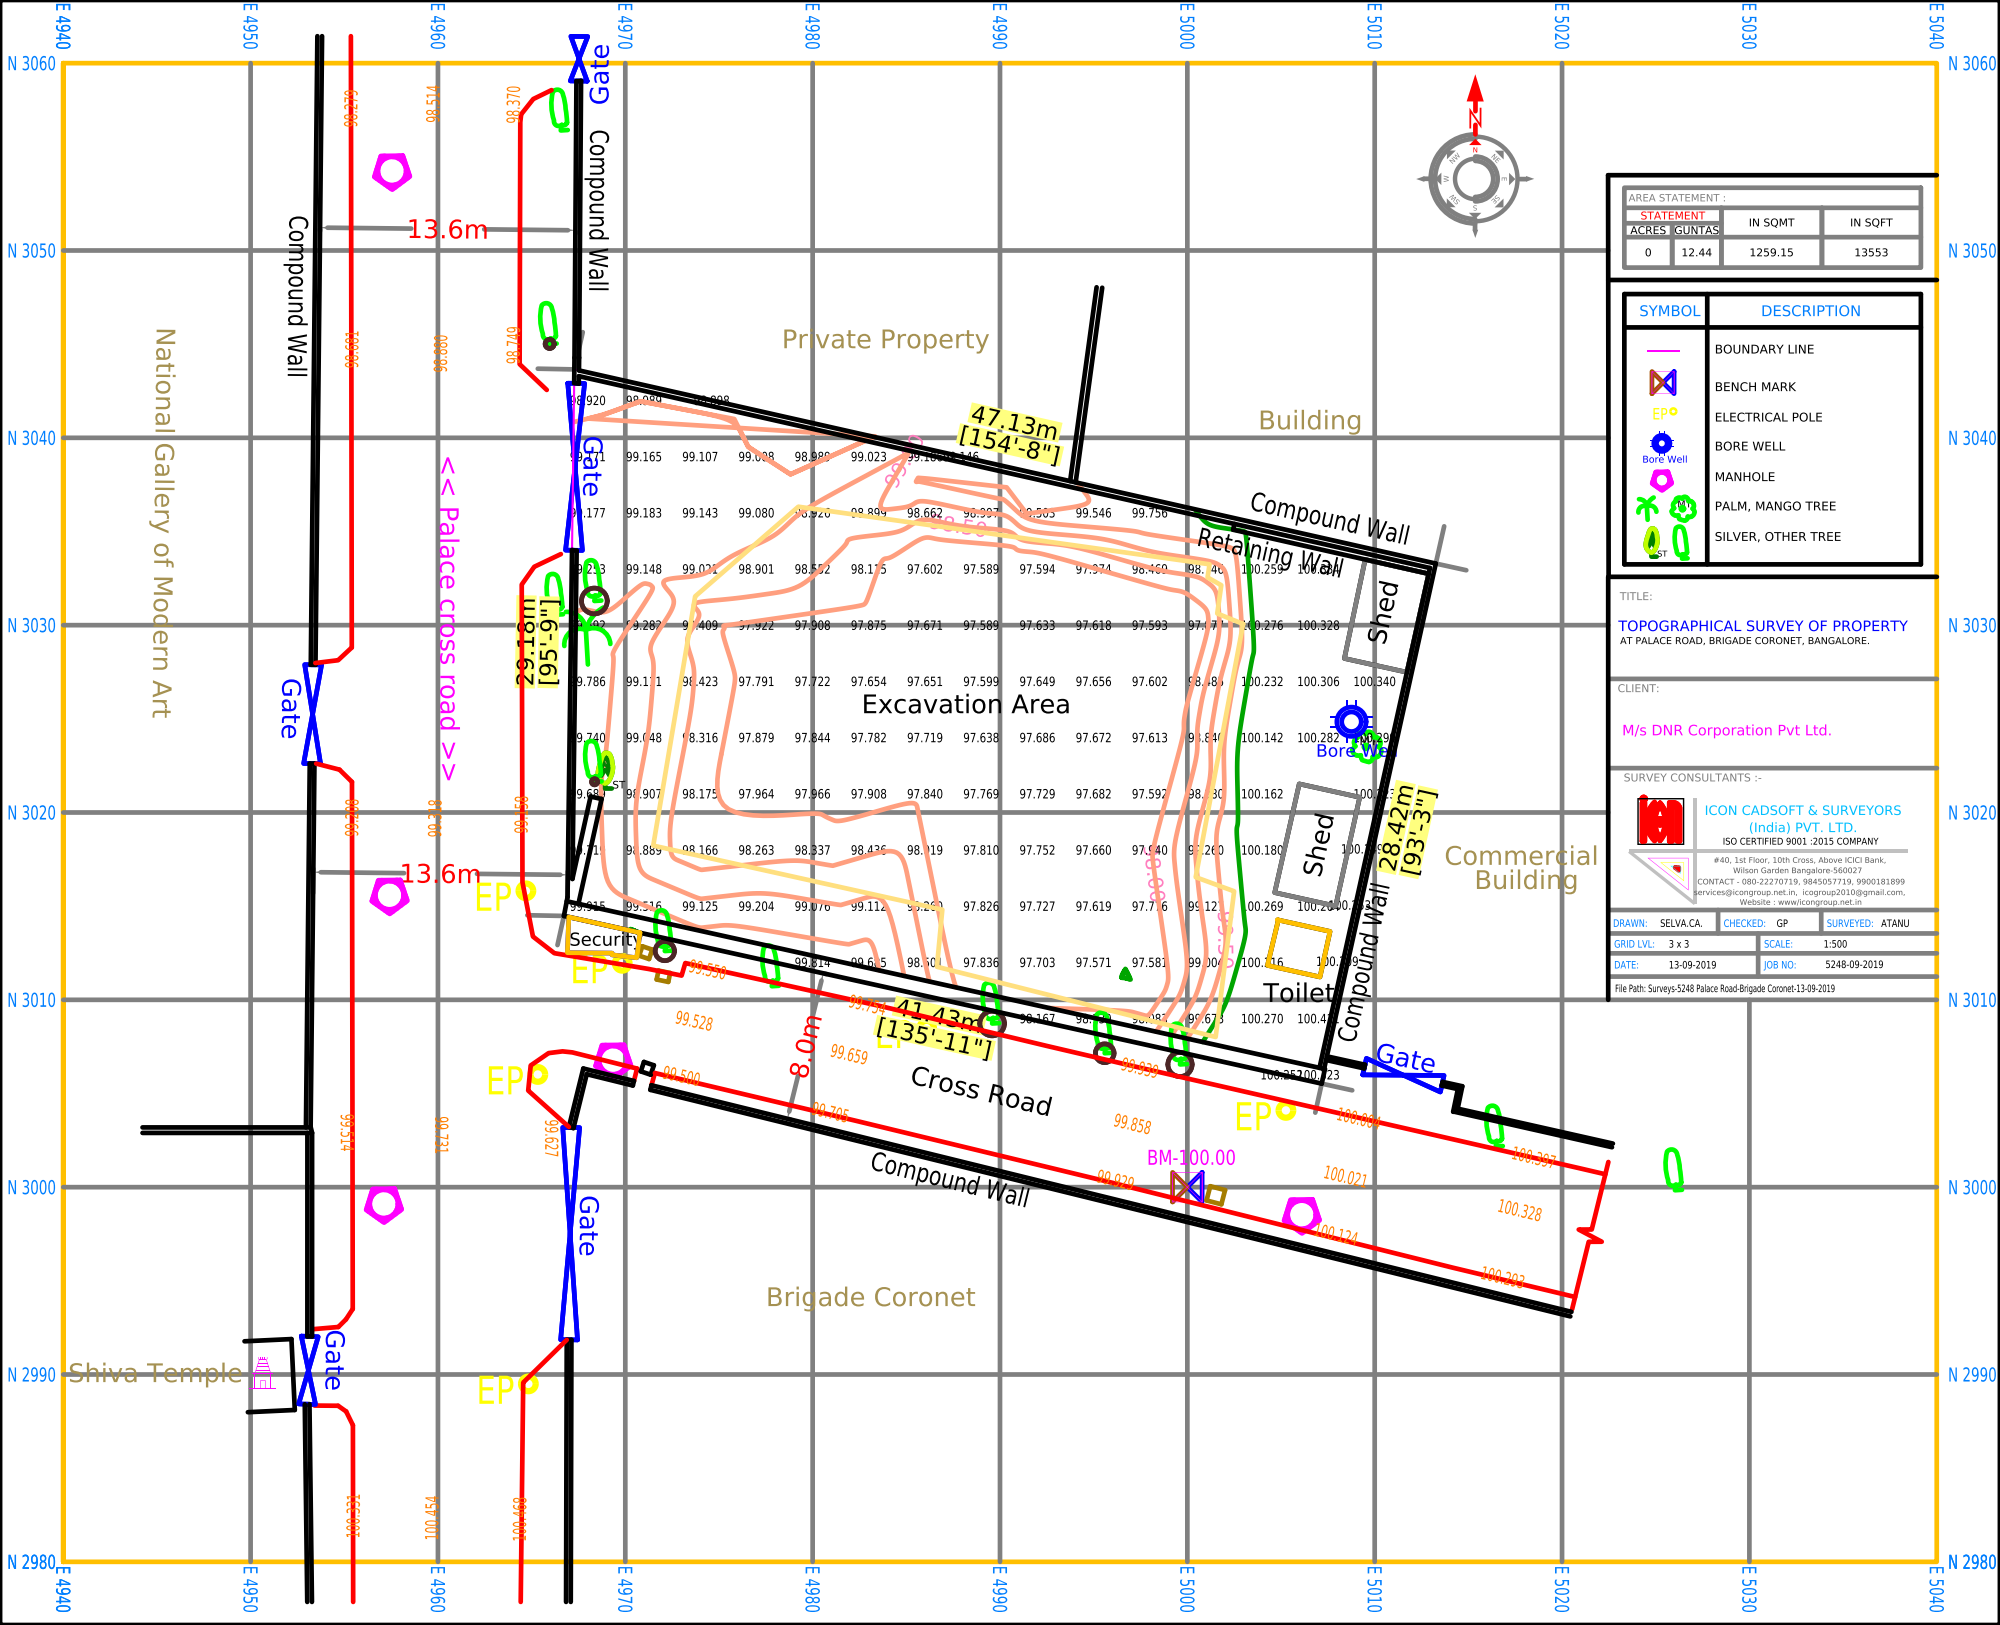

E 4940
E 4950
E 4960
E 4970
E 4980
E 4990
E 5000
E 5010
E 5020
E 5030
E 5040
N 3060
N 3050
N 3040
N 3030
N 3020
N 3010
N 3000
N 2990
N 2980
Gate
Compound Wall
13.6m
National Gallery of Modern Art
<< Palace cross road >>
Private Property
47.13m [154'-8"]
Building
Compound Wall
Retaining Wall
Shed
29.16m [95'-6"]
Excavation Area
Bore Well
28.42m [93'-3"]
Commercial Building
Shed
Compound Wall
Security
Toilet
41.43m [135'-11"]
8.0m
Cross Road
Gate
BM-100.00
Compound Wall
Brigade Coronet
Shiva Temple
Gate
Gate
EP
ST
AREA STATEMENT :
STATEMENT
ACRES GUNTAS
IN SQMT
IN SQFT
0 12.44
1259.15
13553
SYMBOL
DESCRIPTION
BOUNDARY LINE
BENCH MARK
ELECTRICAL POLE
BORE WELL
MANHOLE
PALM, MANGO TREE
SILVER, OTHER TREE
TITLE:
TOPOGRAPHICAL SURVEY OF PROPERTY
AT PALACE ROAD, BRIGADE CORONET, BANGALORE.
CLIENT:
M/s DNR Corporation Pvt Ltd.
SURVEY CONSULTANTS :-
ICON CADSOFT & SURVEYORS (India) PVT. LTD.
ISO CERTIFIED 9001 :2015 COMPANY
#40, 1st Floor, 10th Cross, Above ICICI Bank, Wilson Garden Bangalore-560027
CONTACT - 080-22270719, 9845057719, 9900181899
services@icongroup.net.in, icongroup2010@gmail.com,
Website : www.icongroup.net.in
DRAWN: SELVA.CA.
CHECKED: GP
SURVEYED: ATANU
GRID LVL: 3 x 3
SCALE: 1:500
DATE: 13-09-2019
JOB NO: 5248-09-2019
File Path: Surveys-5248 Palace Road-Brigade Coronet-13-09-2019