
AREA 8729.67 SQM

REVISED AREA-2 4261.69 SQM

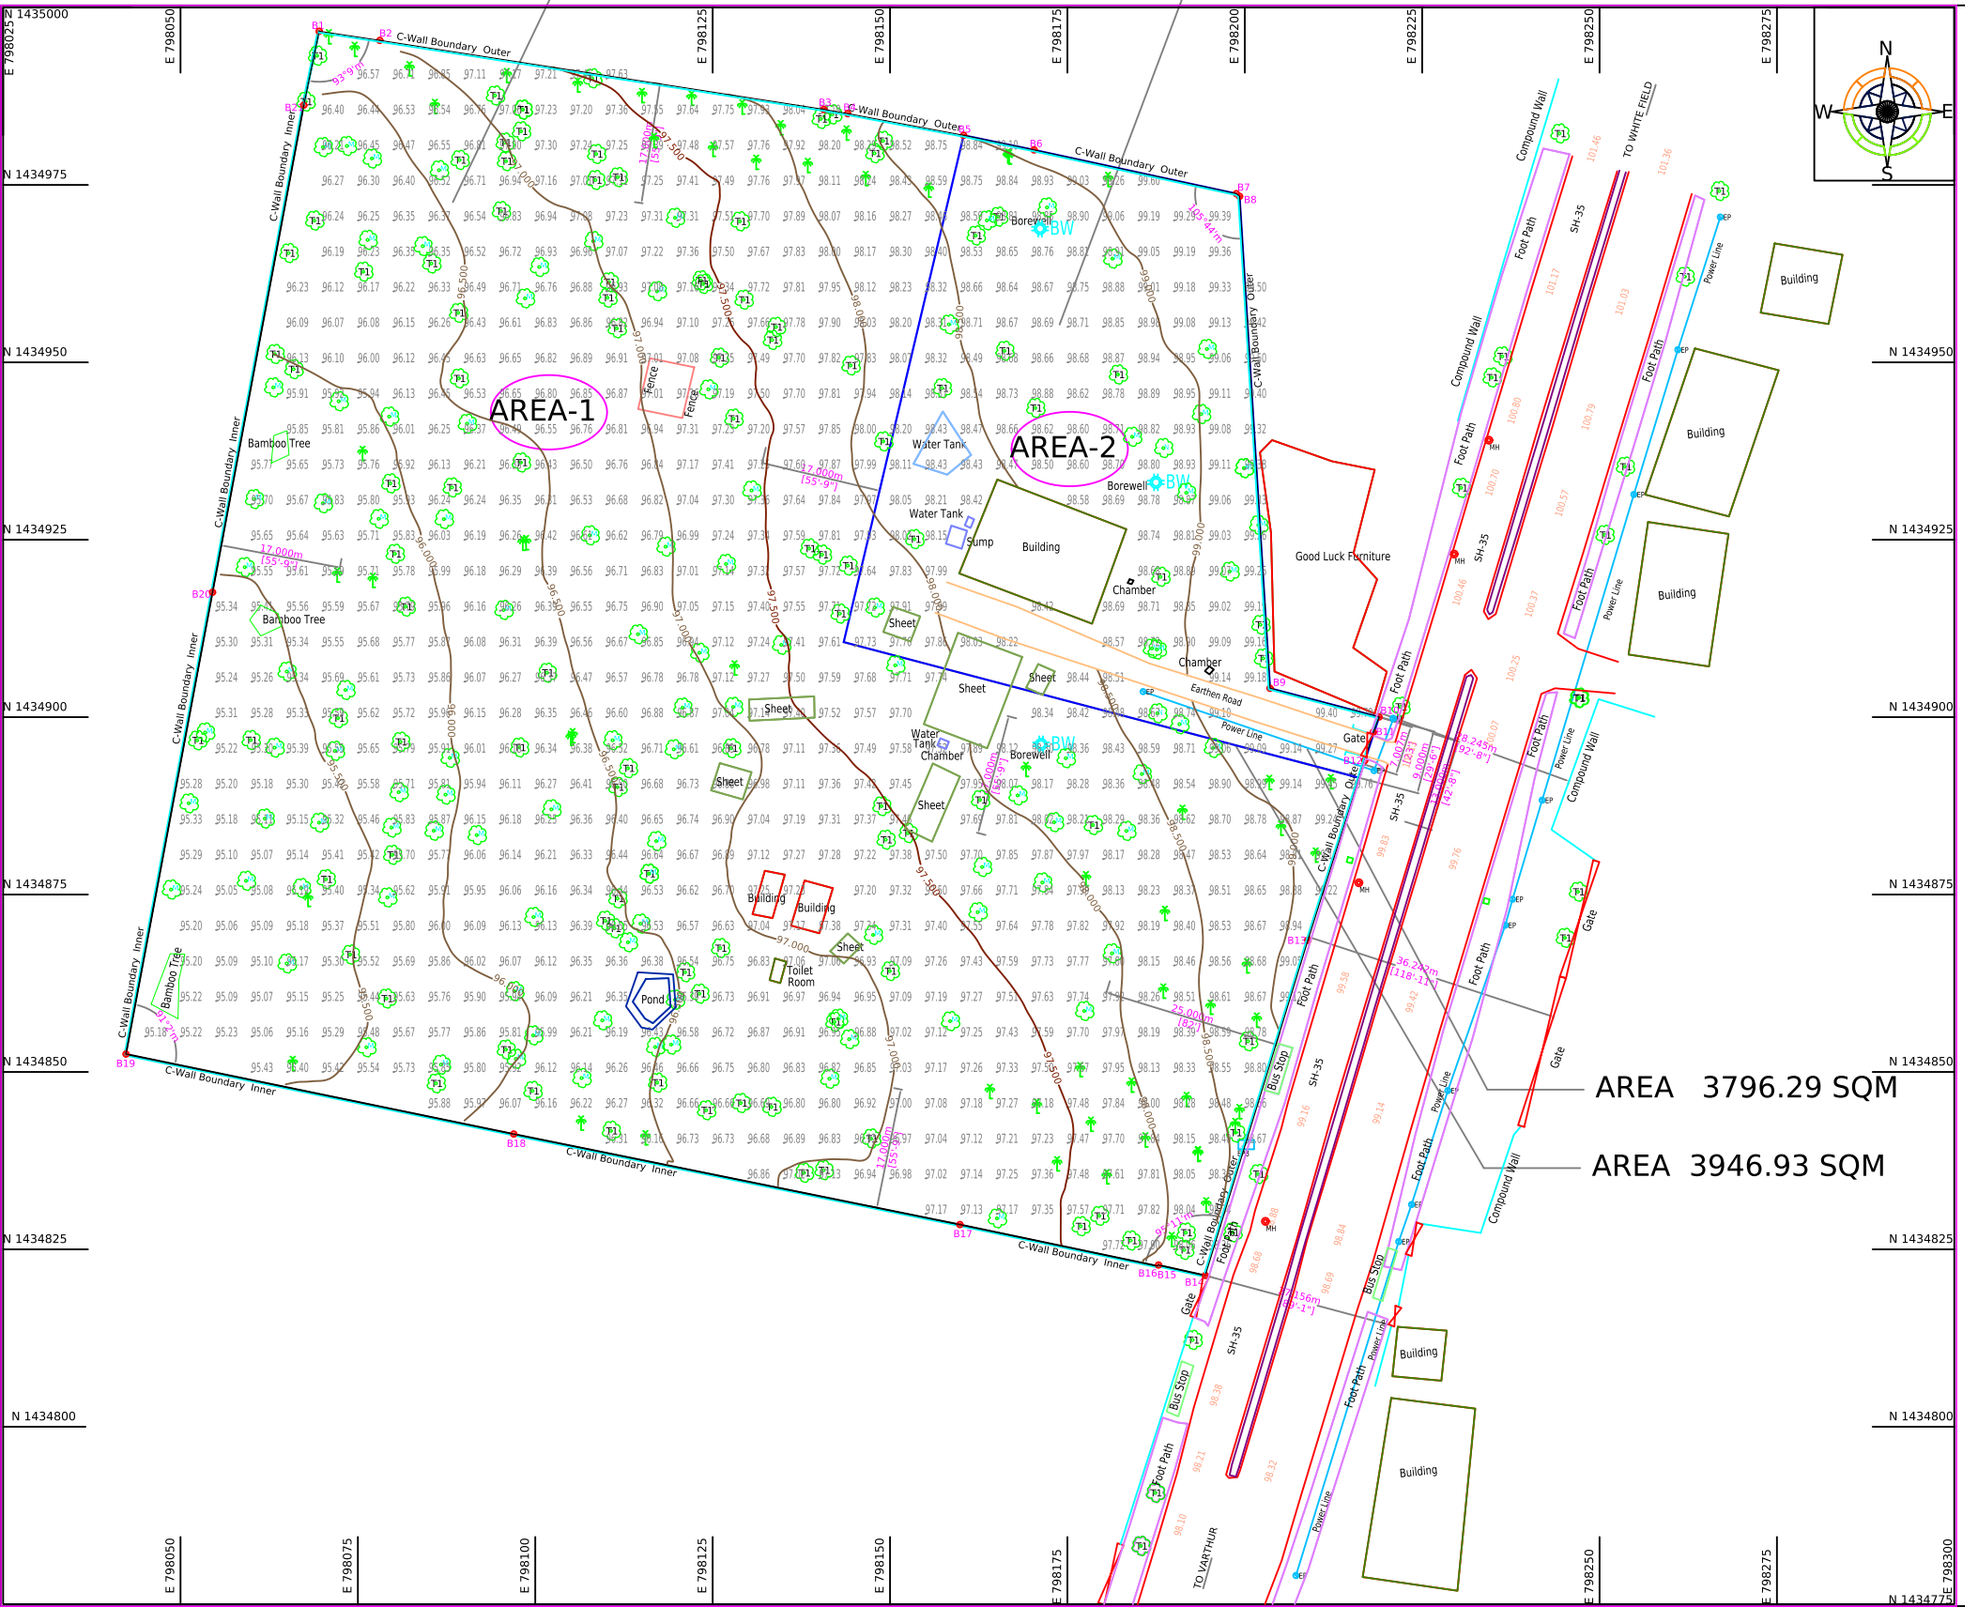

PROJECT:- TOPO MAP OF # 201 MAIN ROAD, WHITEFIELD, BENGALURU-560 066.

CLIENT:- Mr.CHRISTOPHER ARCHER

SURVEY CONSULTANT

SURVEY TECH
#176, 2ND MAIN,4TH CROSS 13 TH BLOCK
NAGARBAVI 2ND STAGE, BANGALORE-560072
MOBILE: 9845604971 Office: 080 2339 2143
email:-surveytech2003@gmail.com

SCALE	CAD FILE	DATE OF SY	SURVEYOR	DRAWN	REV
1:500	SYS/22/D/ST	23-01-2023	RAJANNA.O	KUSHA	01

AREA STATEMENT

AREA	AREA IN SQMT	AREA IN SQFT	AREA IN ACRES/GUNTAS
AREA-1	17647.893	189960.336	4 Acres 14.43 Guntas
AREA-2	4946.479	53243.460	1 Acres 8.89 Guntas
Total AREA-	22593.264	243191.870	5 Acres 23.31 Guntas

B.NO	DIST IN METER	DIST IN FEET
B1	-	-
B2	8.661	28'-5''
B3	63.325	207'-9.1''
B4	3.411	11'-2.3''
B5	16.624	54'-6.5''
B6	10.143	33'-3.3''
B7	29.103	95'-5.8''
B8	0.46	1'-6.1''
B9	69.513	228'-0.7''
B10	16.029	52'-7.1''
B11	2.102	6'-10.8''
B12	4.167	13'-8.1''
B13	26.555	87'-1.5''
B14	49.404	162'-1''
B15	6.754	22'-1.9''
B16	0.241	0'-9.5''
B17	28.39	93'-1.7''
B18	64.162	210'-6.1''
B19	55.796	183'-0.7''
B20	66.212	217'-2.8''
B21	69.847	229'-1.9''
B1	10.428	34'-2.5''

LEGEND

WIRE FENCE
BOUNDARY POINT
POWER LINE,
ROAD: CART TRACK
SHEET HOUSE (RCC)
DRAIN
BOREWELL (BW)
Telephone (TP)
LAMP POST (LP)
Manhole (MH)
TRANSFORMER
Compound wall Gate
COCONUT TREE
GUAVA TREE
MANGO TREE
SAPOTA TREE
ARECANUT TREE
OTHER TREE
ROCK