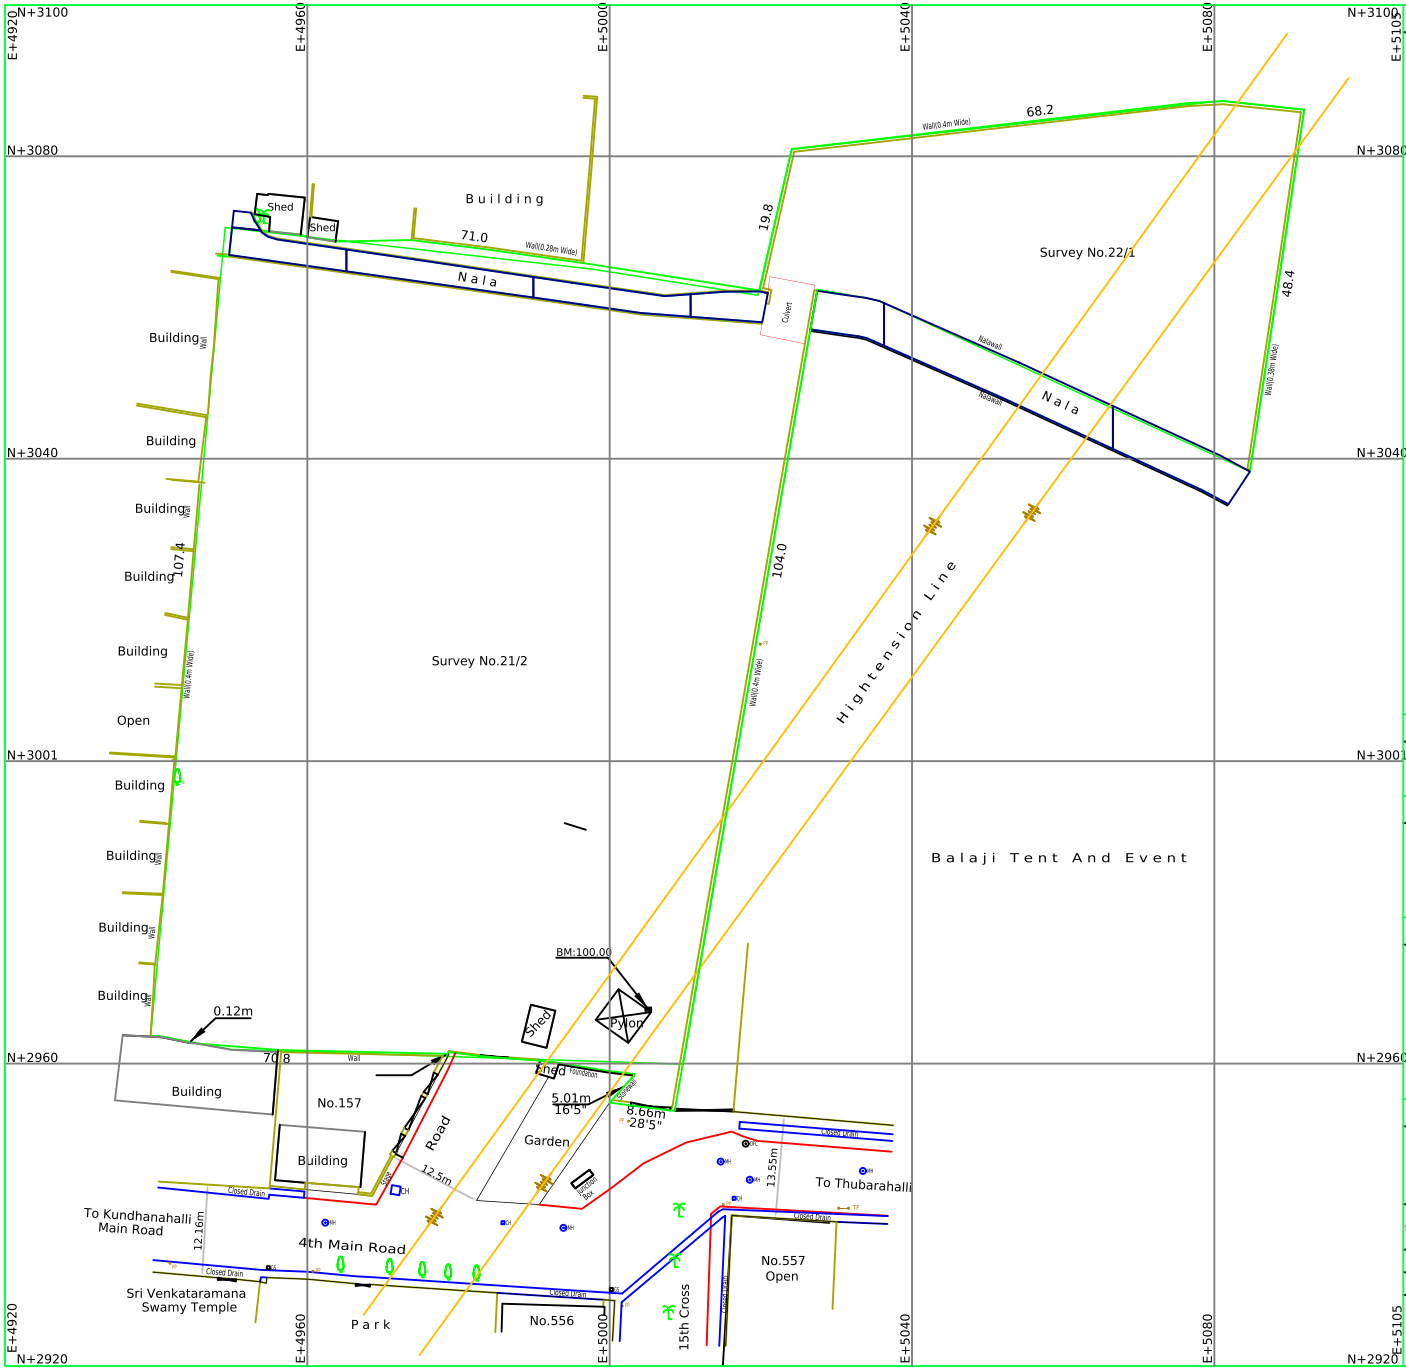

N+3100
N+3080
N+3040
N+3001
N+2960
N+2920
E+4920
E+4960
E+5000
E+5040
E+5080
E+5105
Building
Shed
Nala
71.0
Wall(0.28m Wide)
68.2
Wall(0.4m Wide)
19.8
Culvert
Survey No.22/1
48.4
Wall(0.38m Wide)
Retaining Wall
Building
Wall
Building
Building
Building
107.4
Building
Wall(0.4m Wide)
Open
Survey No.21/2
104.0
Wall(0.4m Wide)
Hightension Line
Balaji Tent And Event
Building
Building
Building
Building
0.12m
70.8
Wall
BM:100.00
Pylon
Shed
Shed
Foundation
Building
No.157
Road
12.5m
Garden
5.01m
16'5"
8.66m
28'5"
Retaining Wall
Gate
Closed Drain
13.55m
To Thubarahalli
Building
To Kundhanahalli
Main Road
12.16m
4th Main Road
Sri Venkataramana
Swamy Temple
Park
No.556
15th Cross
No.557
Open
NORTH
N
AREA STATEMENT
Sy No.21/2 02 Acres 6.5 Guntas Sy No.22/1 24 Guntas
NOTE
* The boundary measurements and the area statement given in this dwg. is for the boundary in position shown by the client.
* Grids shown on this map is based on the magnetic north. Grid values easting +5000, northing +3000 are arbitrary.
LEGEND
BOUNDARY IN POSITION, BOUNDARY LIMIT
ROAD, DRAIN, CULVERT
CHAMBER, MANHOLE, BENCHMARK
OFC CHAMBER, GASLINE STONE, GATE
POWERPOLE, TRANSFORMER, POWERLINE
TREES: GRITH OF NEEM, MANGO, COCONUT
OTHERS
Tree center point
Tree girth
TITLE
TOPO MAP OF SY No. 21/2 & 22/1
OF THUBARAHALLI VILLAGE
VARTHUR HOBLI , BANGALORE EAST.
SCALE
CAD DWG
1 : 1
PLOT