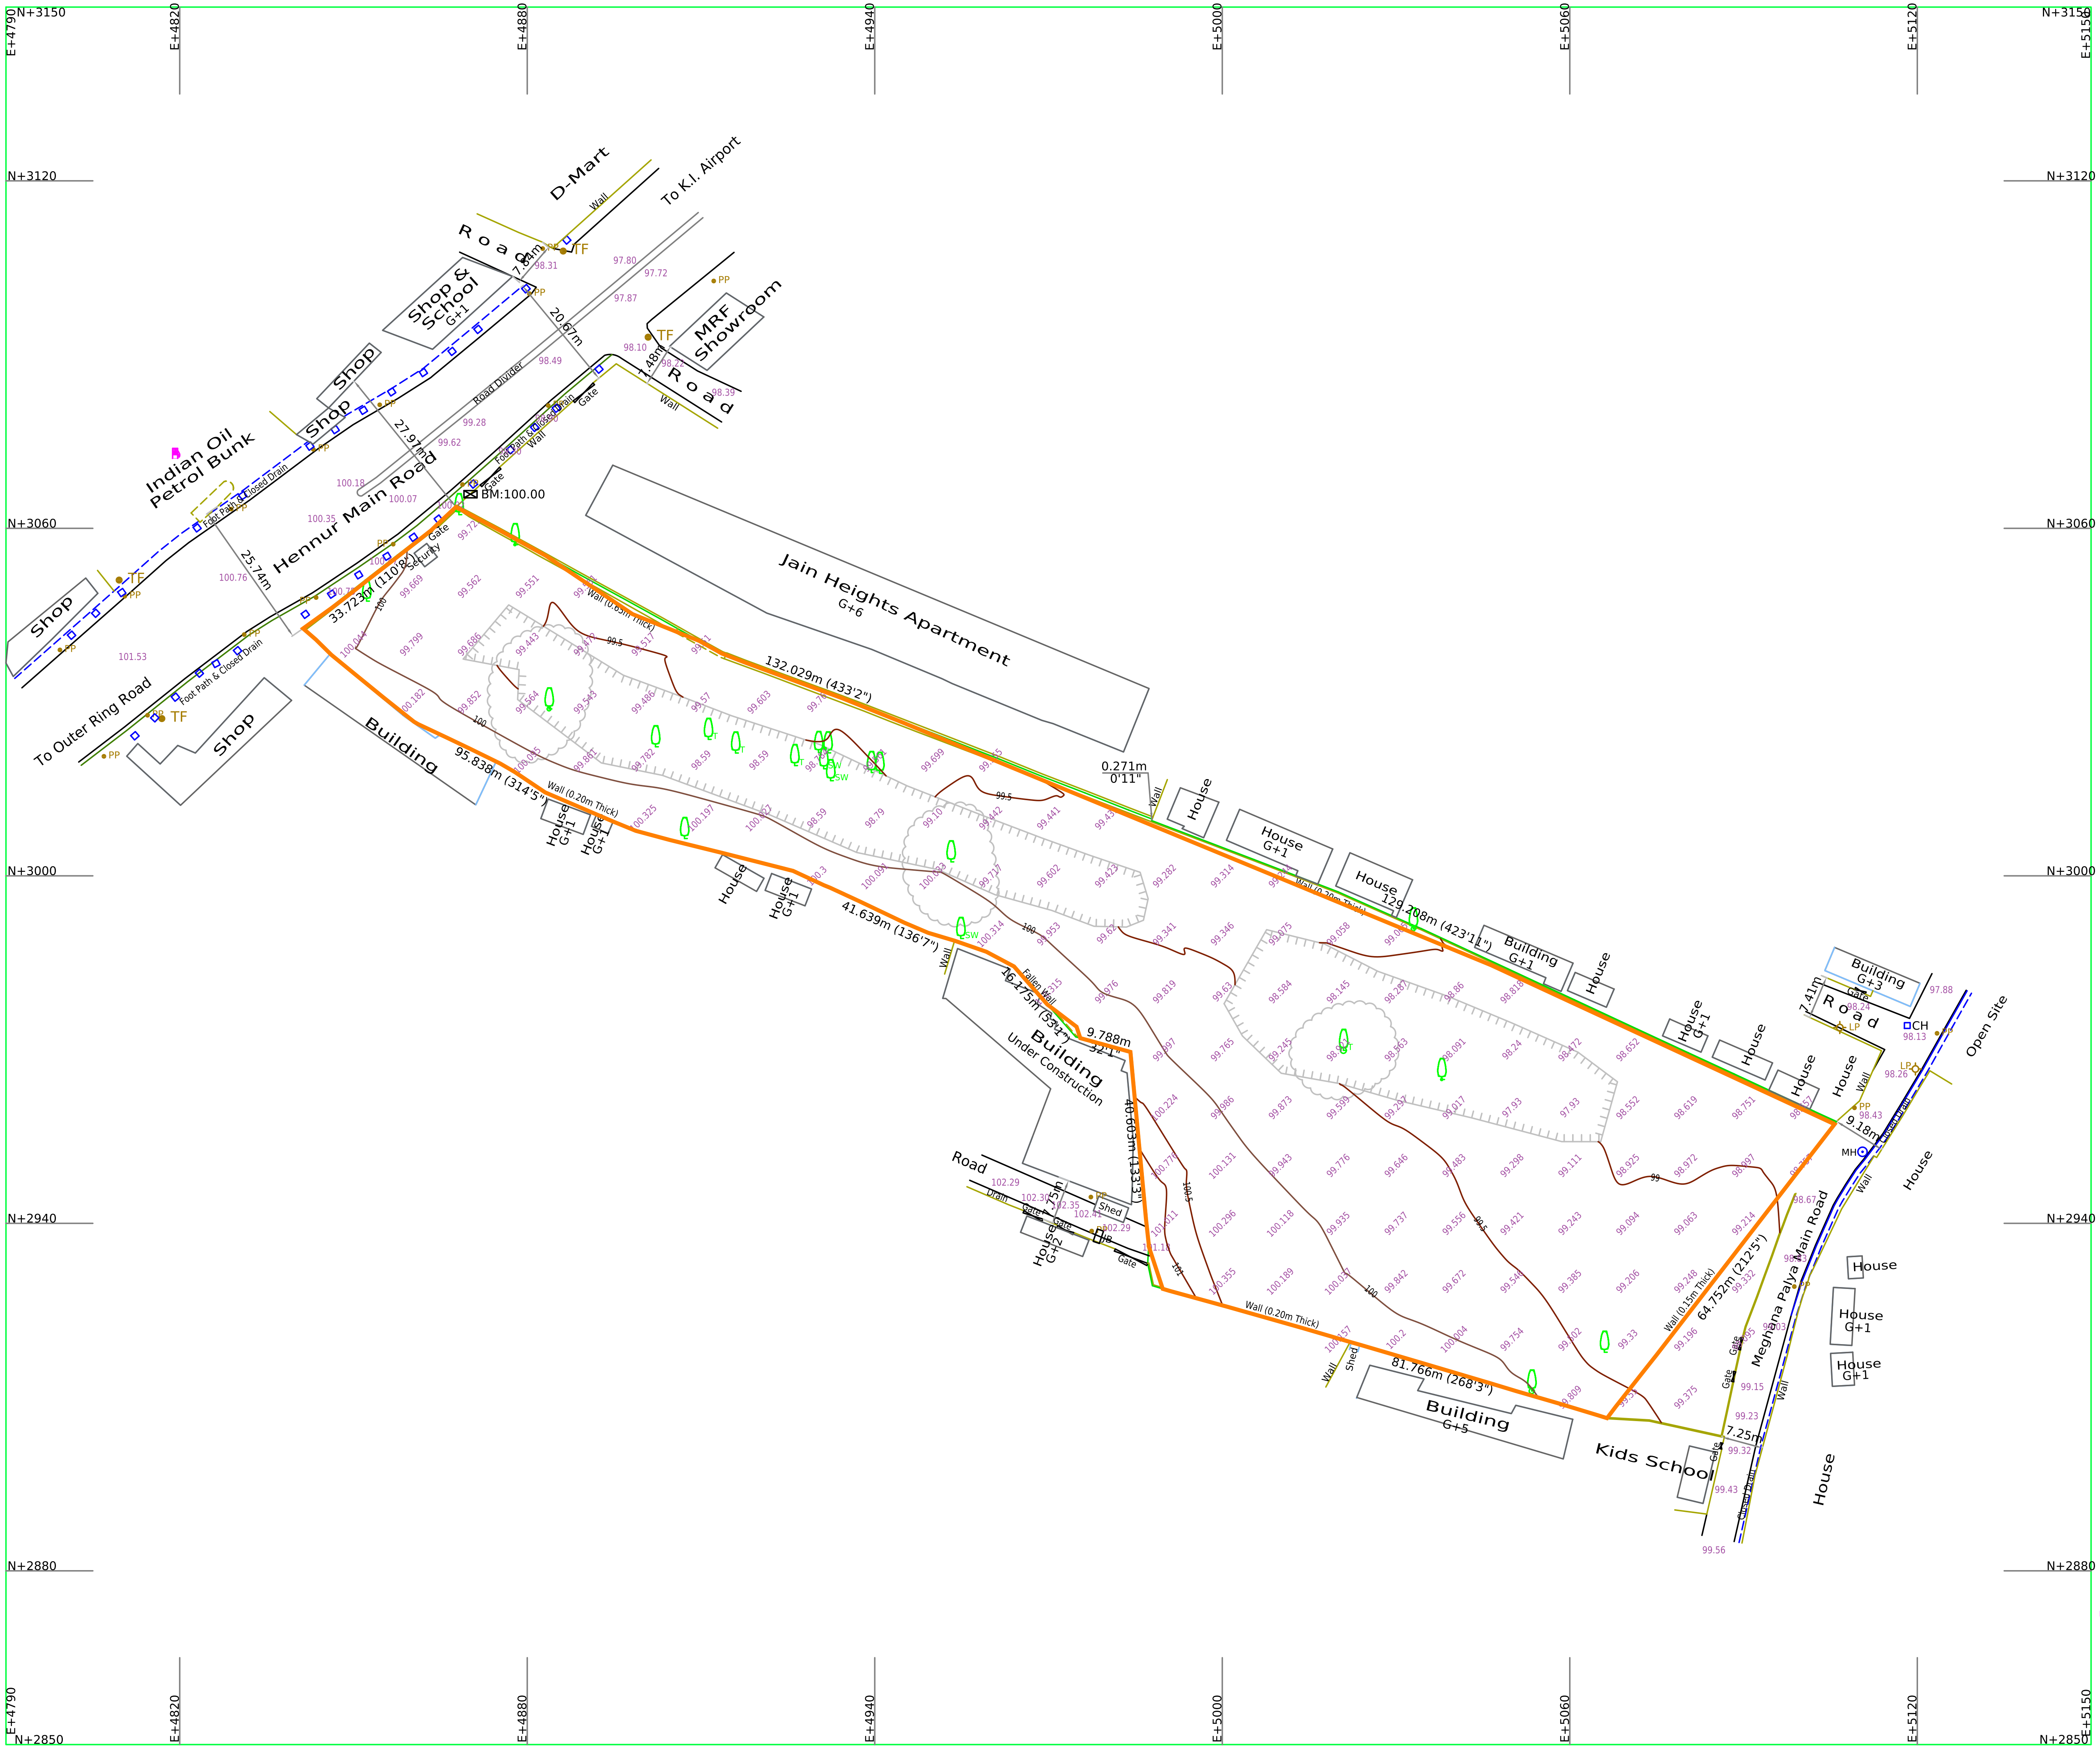



North

## Note

1] Grids Shown on this Map is based on the Magnetic North. Grid Values are Arbitrary Easting +5000, Northing +3000

2] All the Dimensions are in Meters unless otherwise mentioned.

3] Levels are all based on the Benchmark BM:100.00 Marked on the North Side Apartment Apartment Compound Wall.

| Rev | Date | Description |
|---|---|---|
| | | |
| | | |
| | | |

## Legend

Boundary in Possession

Power Pole, Lamp Post — PP, LP

Road, Drain

Gate, Transformer — TF

Manhole, Fence — MH

Borewell, Manhole — JB, CH

Benchmark — BM

Trees: Tamarind, Sandlewood, Other — T, SW

## Area Statement

Total Area of the Site 03 Acres 02.88 Guntas

## Client

PURAVANKARA LIMITED

## Title

TOPO MAP OF SY. NO. 31/13
HENNUR VILLAGE, KASABA HOBLI
HENNUR MAIN ROAD, BANGALORE NORTH

## Surveyed & Mapped By

ASIAN SURVEYS

'Asian House', No. 19, G.F, 7th Cross, Ward No. 85
Doddanekundi Extension, Chinnappanahalli, Bangalore-37
Mob: 9972299777 / 9972178178
E-Mail: urasiansurveys@gmail.com

| Drawing No. | AS - 25101/2024 | Season | 1st JANUARY, 2025 |
|---|---|---|---|
| Scale — Cad Dwg | 1 : 1 | | |
| Scale — Plot | 1:600 or 1cm=6m | | |
| Drawn by | Gnana Prakash | Checked by | G. Narayan |