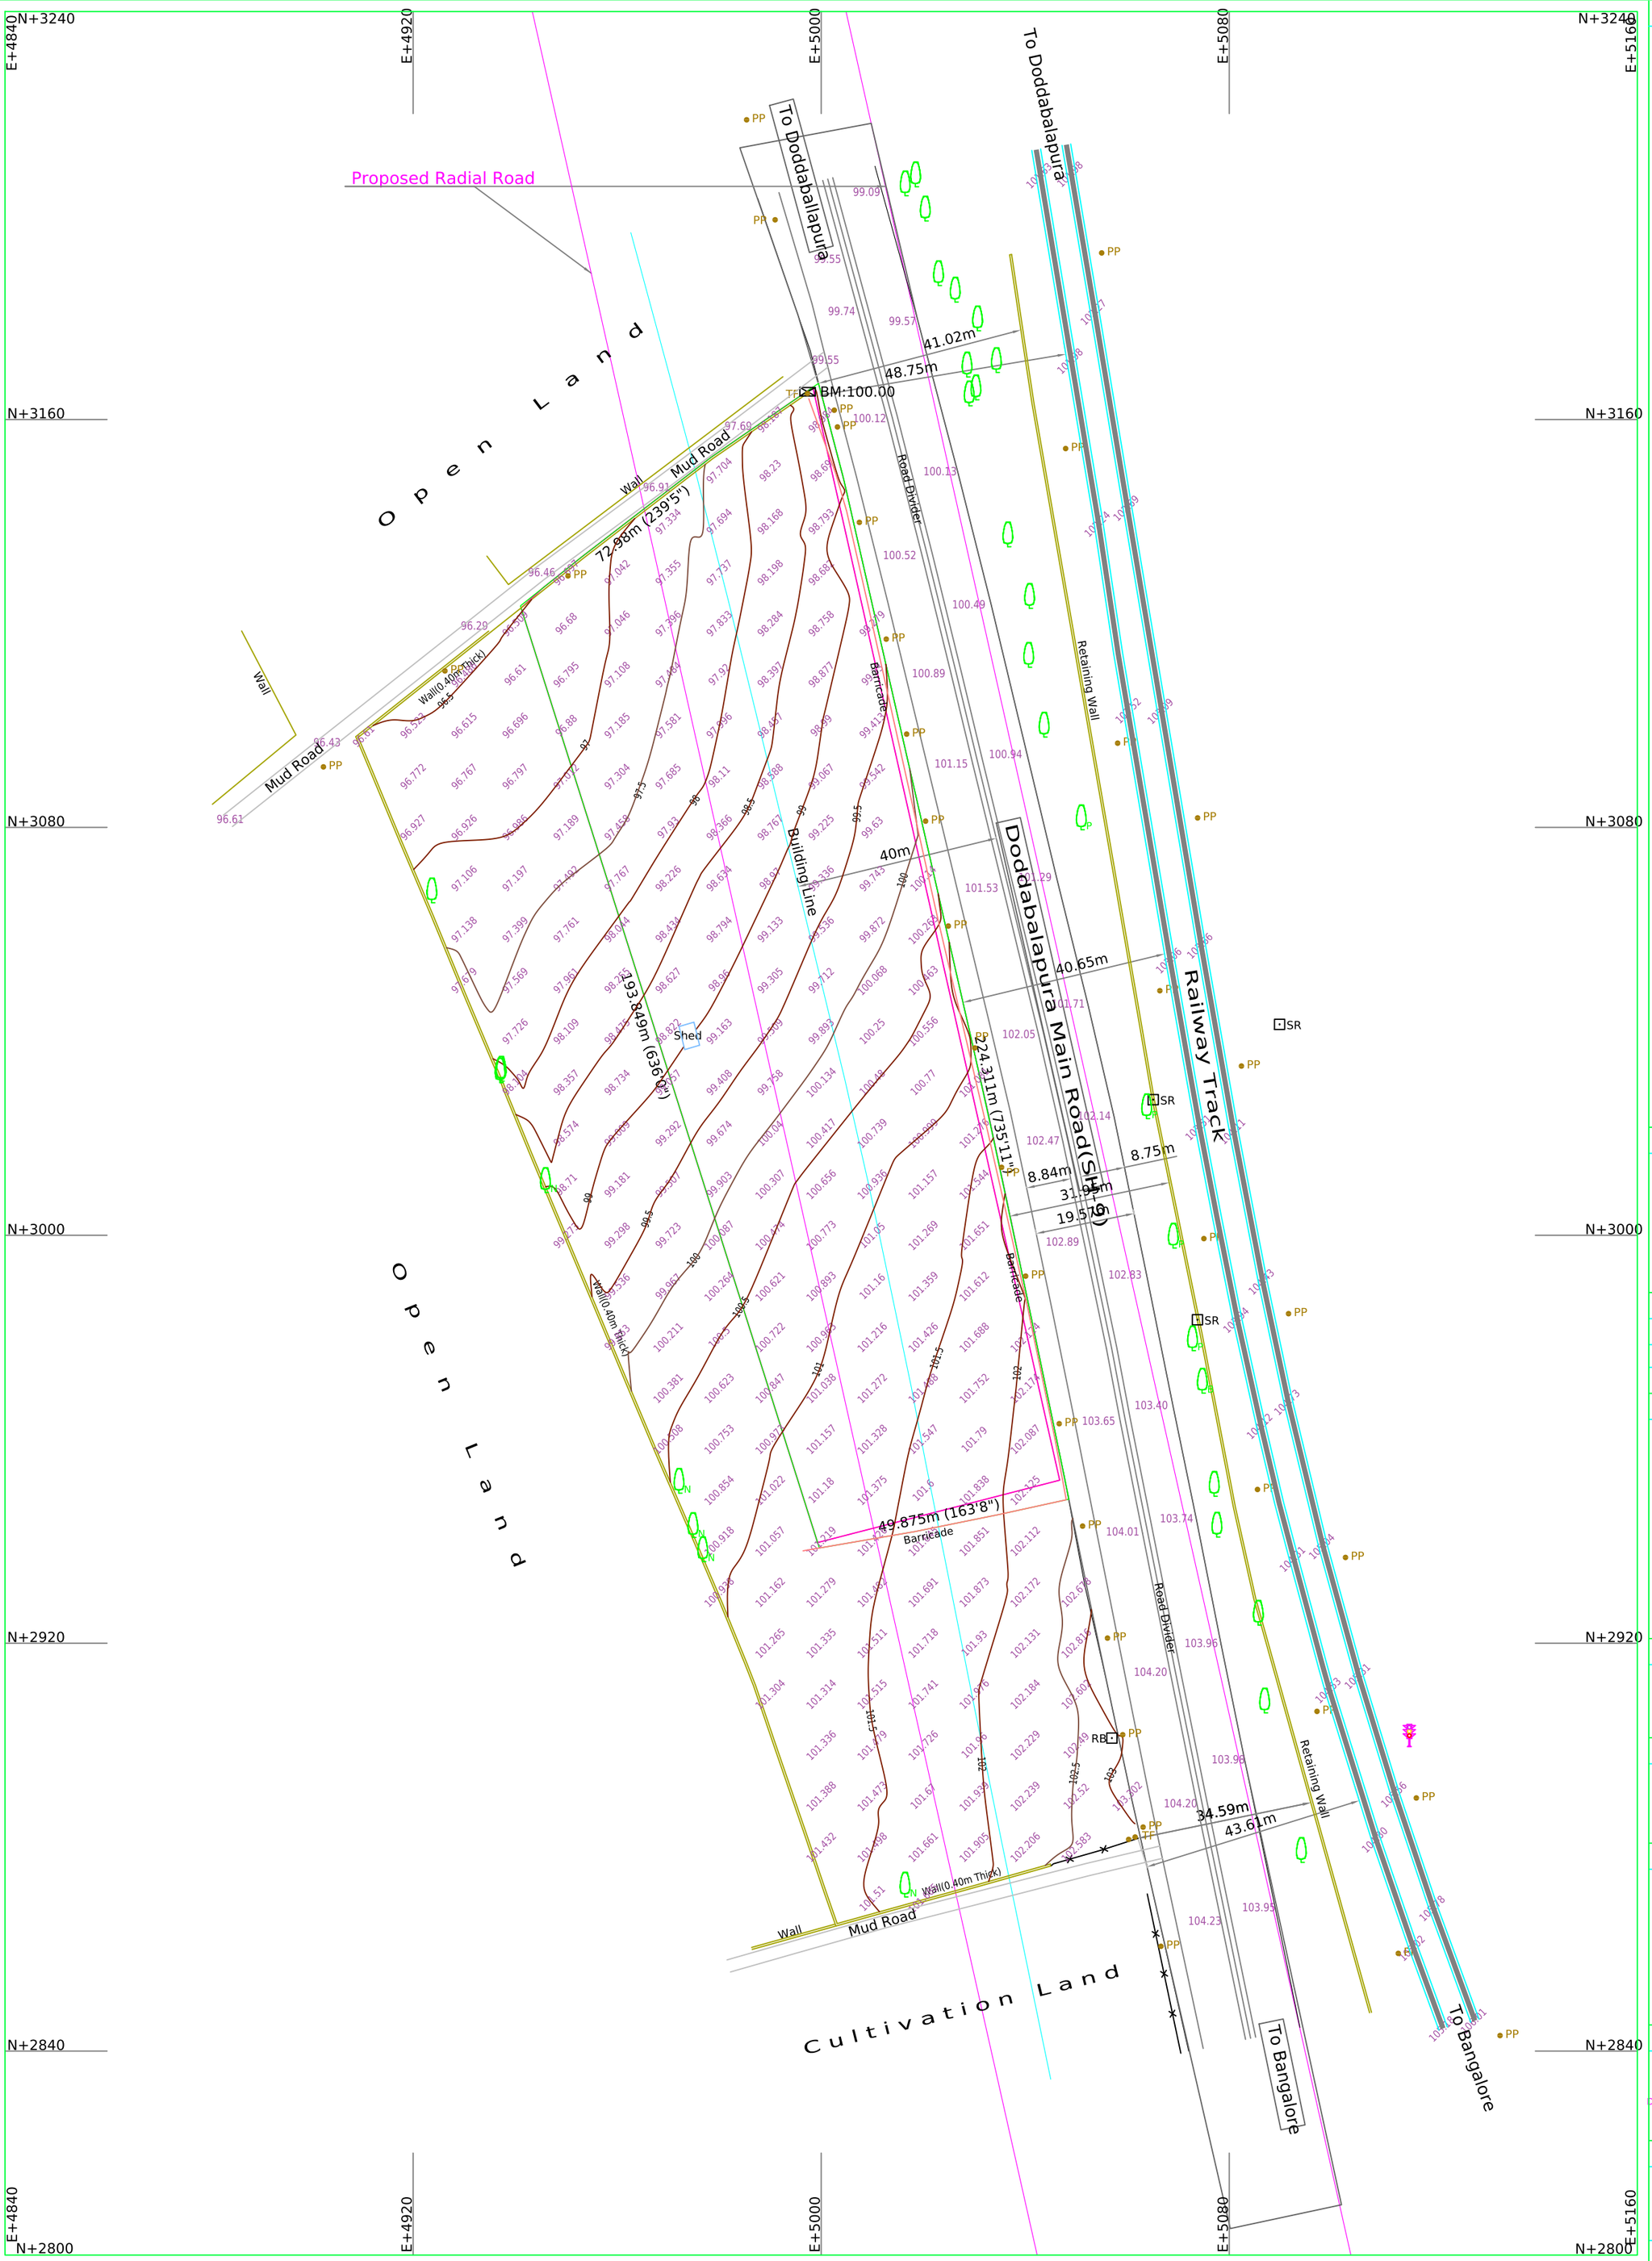


North

Note

1] Grids Shown on this Map is based on the Magnetic North. Grid Values are Arbitrary Easting +5000, Northing +3000

2] All the Dimensions are in Meters unless otherwise mentioned.

3] Levels are all based on the Benchmark BM:100.00 Marked on the near North East corner of the site.

Rev	Date	Description

Legend

Boundary in Possession

Power Pole, Transformer

Road, Cart Track

Benchmark, Fence

Trees: Neem, Banyan, Peepal

Other

Area Statement

Total Area of the Site ....3 Acres 03.44 Guntas

Client

CONCORDE

Title

TOPO MAP OF SY NO. 74 & 75
OF SRIRAMANAHALLI VILLAGE
HESSARGHATTA HOBLI, YELAHANKA TALUK
BANGALORE URBAN

Surveyed & Mapped By

ASIAN SURVEYS
'Asian House', No. 19, G.F, 7th Cross, Ward No. 85
Doddanekundi Extension, Chinnappanahalli, Bangalore-37
Mob: 9972299777 / 9972178118
E-Mail: urasiansurveys@gmail.com

Drawing No.	AS - 24610/2024	Season	
Scale	Cad Dwg	1 : 1	
	Plot	1:800 or 1cm=8m	
Drawn by	Gnana Prakash	Checked by	