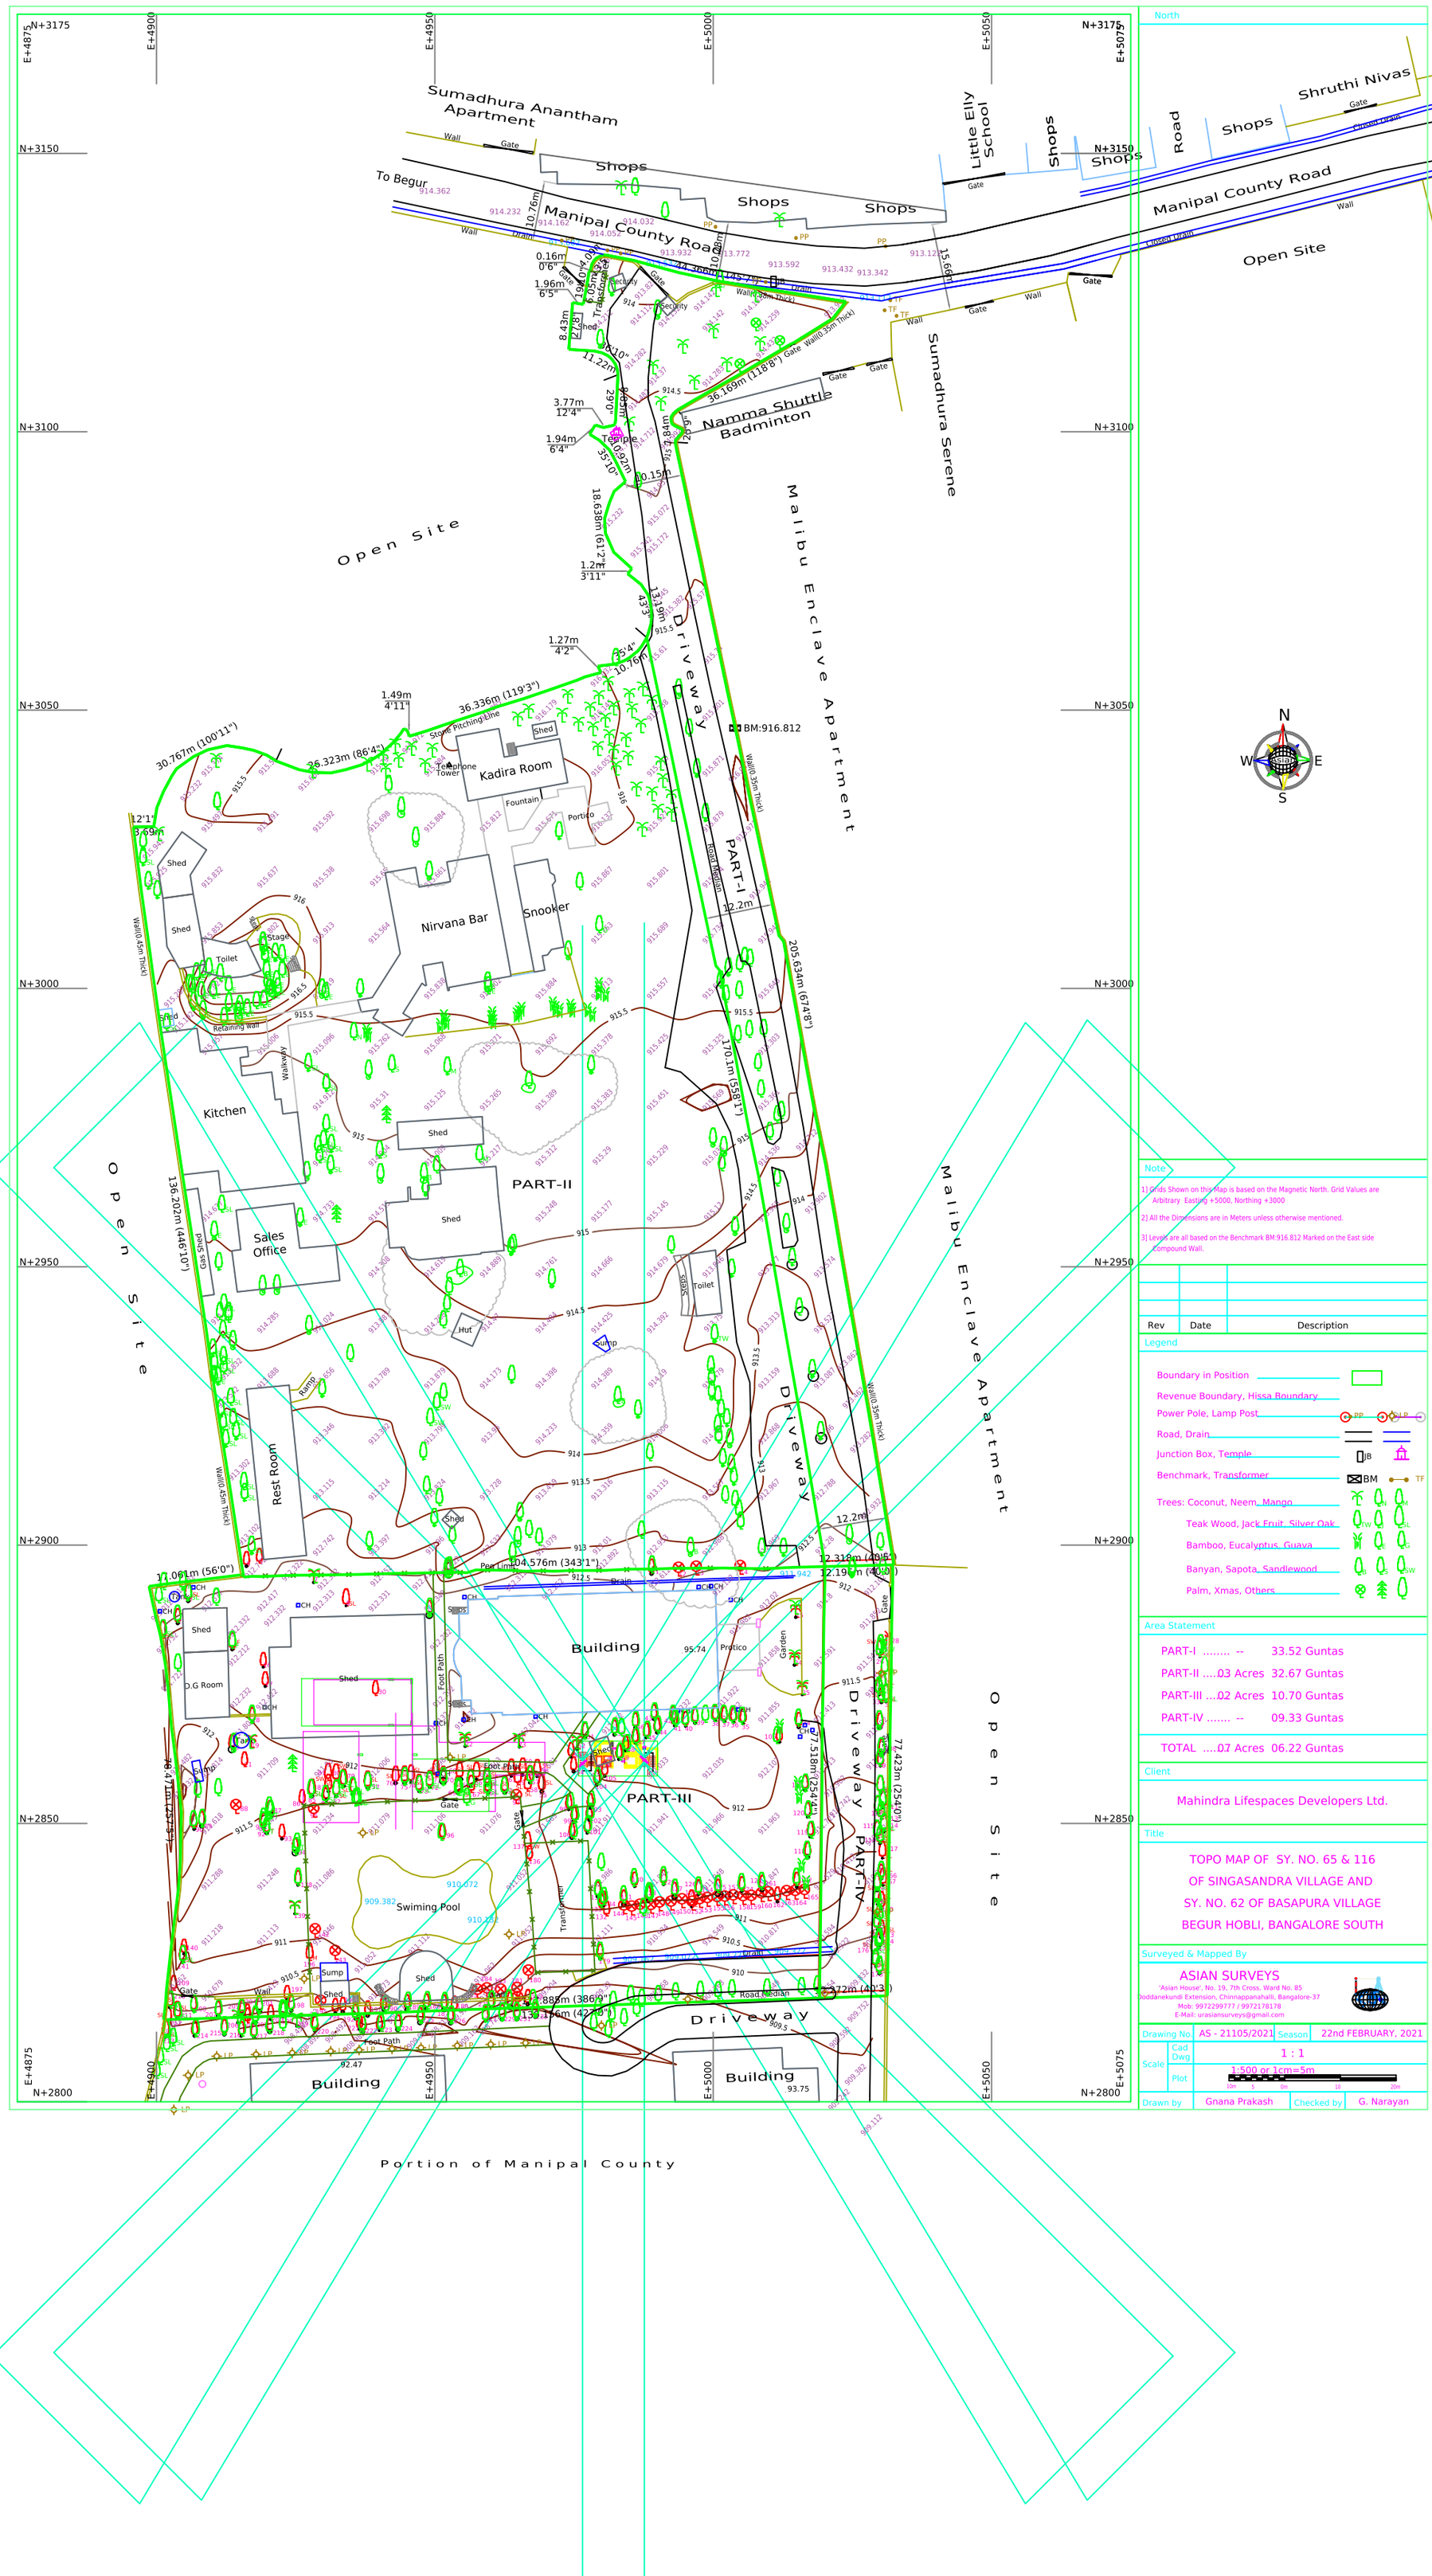


Note

1] Grids Shown on this Map is based on the Magnetic North. Grid Values are Arbitrary Easting +5000, Northing +3000

2] All the Dimensions are in Meters unless otherwise mentioned.

3] Levels are all based on the Benchmark BM:916.812 Marked on the East side Compound Wall.

Rev	Date	Description

Legend

- Boundary in Position
- Revenue Boundary, Hissa Boundary
- Power Pole, Lamp Post
- Road, Drain
- Junction Box, Temple
- Benchmark, Transformer
- Trees: Coconut, Neem, Mango
- Teak Wood, Jack Fruit, Silver Oak
- Bamboo, Eucalyptus, Guava
- Banyan, Sapota, Sandlewood
- Palm, Xmas, Others

Area Statement

PART-I	--	33.52 Guntas
PART-II	03 Acres	32.67 Guntas
PART-III ...	02 Acres	10.70 Guntas
PART-IV	--	09.33 Guntas
TOTAL	07 Acres	06.22 Guntas

Client

Mahindra Lifespaces Developers Ltd.

Title

TOPO MAP OF SY. NO. 65 & 116
OF SINGASANDRA VILLAGE AND
SY. NO. 62 OF BASAPURA VILLAGE
BEGUR HOBLI, BANGALORE SOUTH

Surveyed & Mapped By

ASIAN SURVEYS
'Asian House', No. 19, 7th Cross, Ward No. 85
Doddanekundi Extension, Chinnappanahalli, Bangalore-37
Mob: 9972299777 / 9972178178
E-Mail: urasiansurveys@gmail.com

Drawing No.	AS - 21105/2021	Season	22nd FEBRUARY, 2021
Scale: Cad Dwg	1 : 1		
Scale: Plot	1:500 or 1cm=5m		
Drawn by	Gnana Prakash	Checked by	G. Narayan