


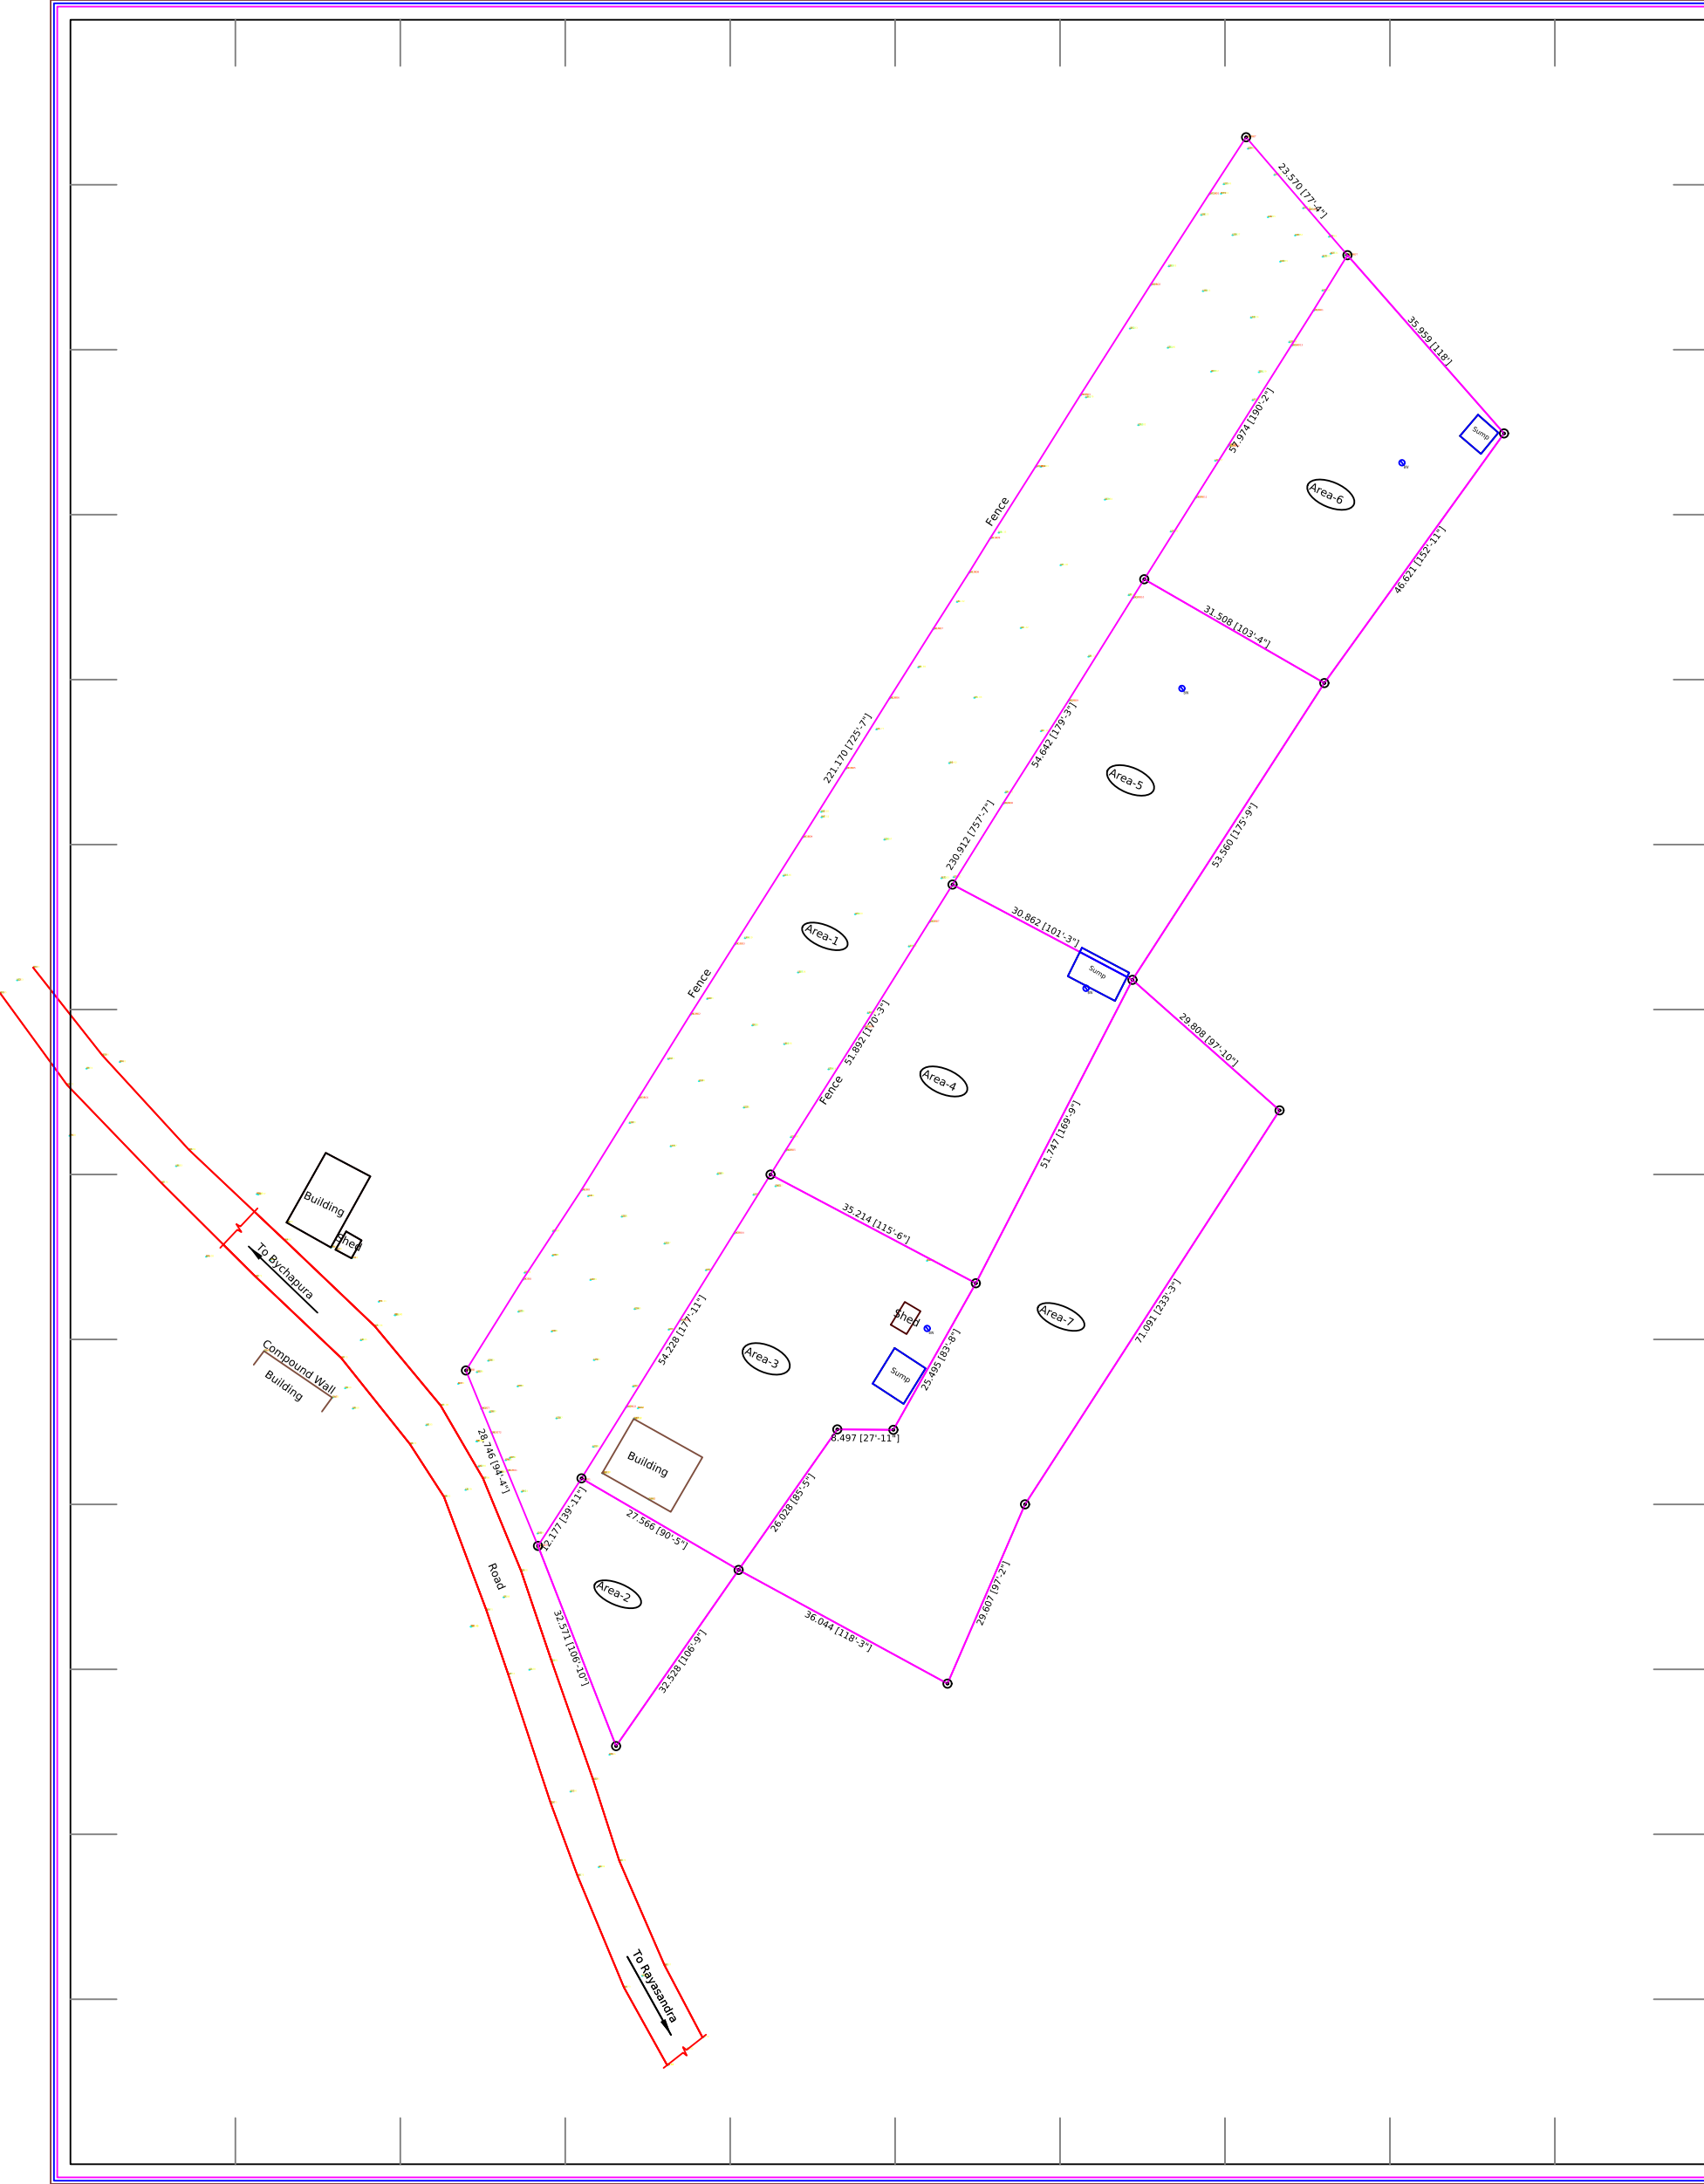

Road, Drain, Nala, Fence			
Boundary, Compound Wall, Light Pole			
Building, Sheet House, Gate			
Bore well, Electrical Pole, Man Hole			
	BW	EP	MH
Coco NutTree, Mango Tree, Tree			
	CT	Tree	
Mango Tree, jack fruit Tree			
	ST	ST	

PARTICULARS	SQ. METERS	SQ. FEET	ACRES	GUNTAS
AREA-1	5227.440	56267.702	1	11.668
AREA-2	607.542	6539.532	0	6.00
AREA-3	1755.838	18899.684	0	17.354
AREA-4	1708.410	18389.176	0	16.885
AREA-5	1683.316	18119.063	0	16.637
AREA-6	1727.837	18598.289	0	17.077
AREA-7	2875.486	30951.481	0	28.421
TOTAL AREA	15585.841	167764.6373		34.050

Mr. Rishab Bangalore.

Topographical Survey of
Sy No-15/3, 15/4, 15/5, 15/6, 15/7
Rayasandra Village, Bangalore.

DT:20/05/2025		
SCALE: 1 :1000		R-0