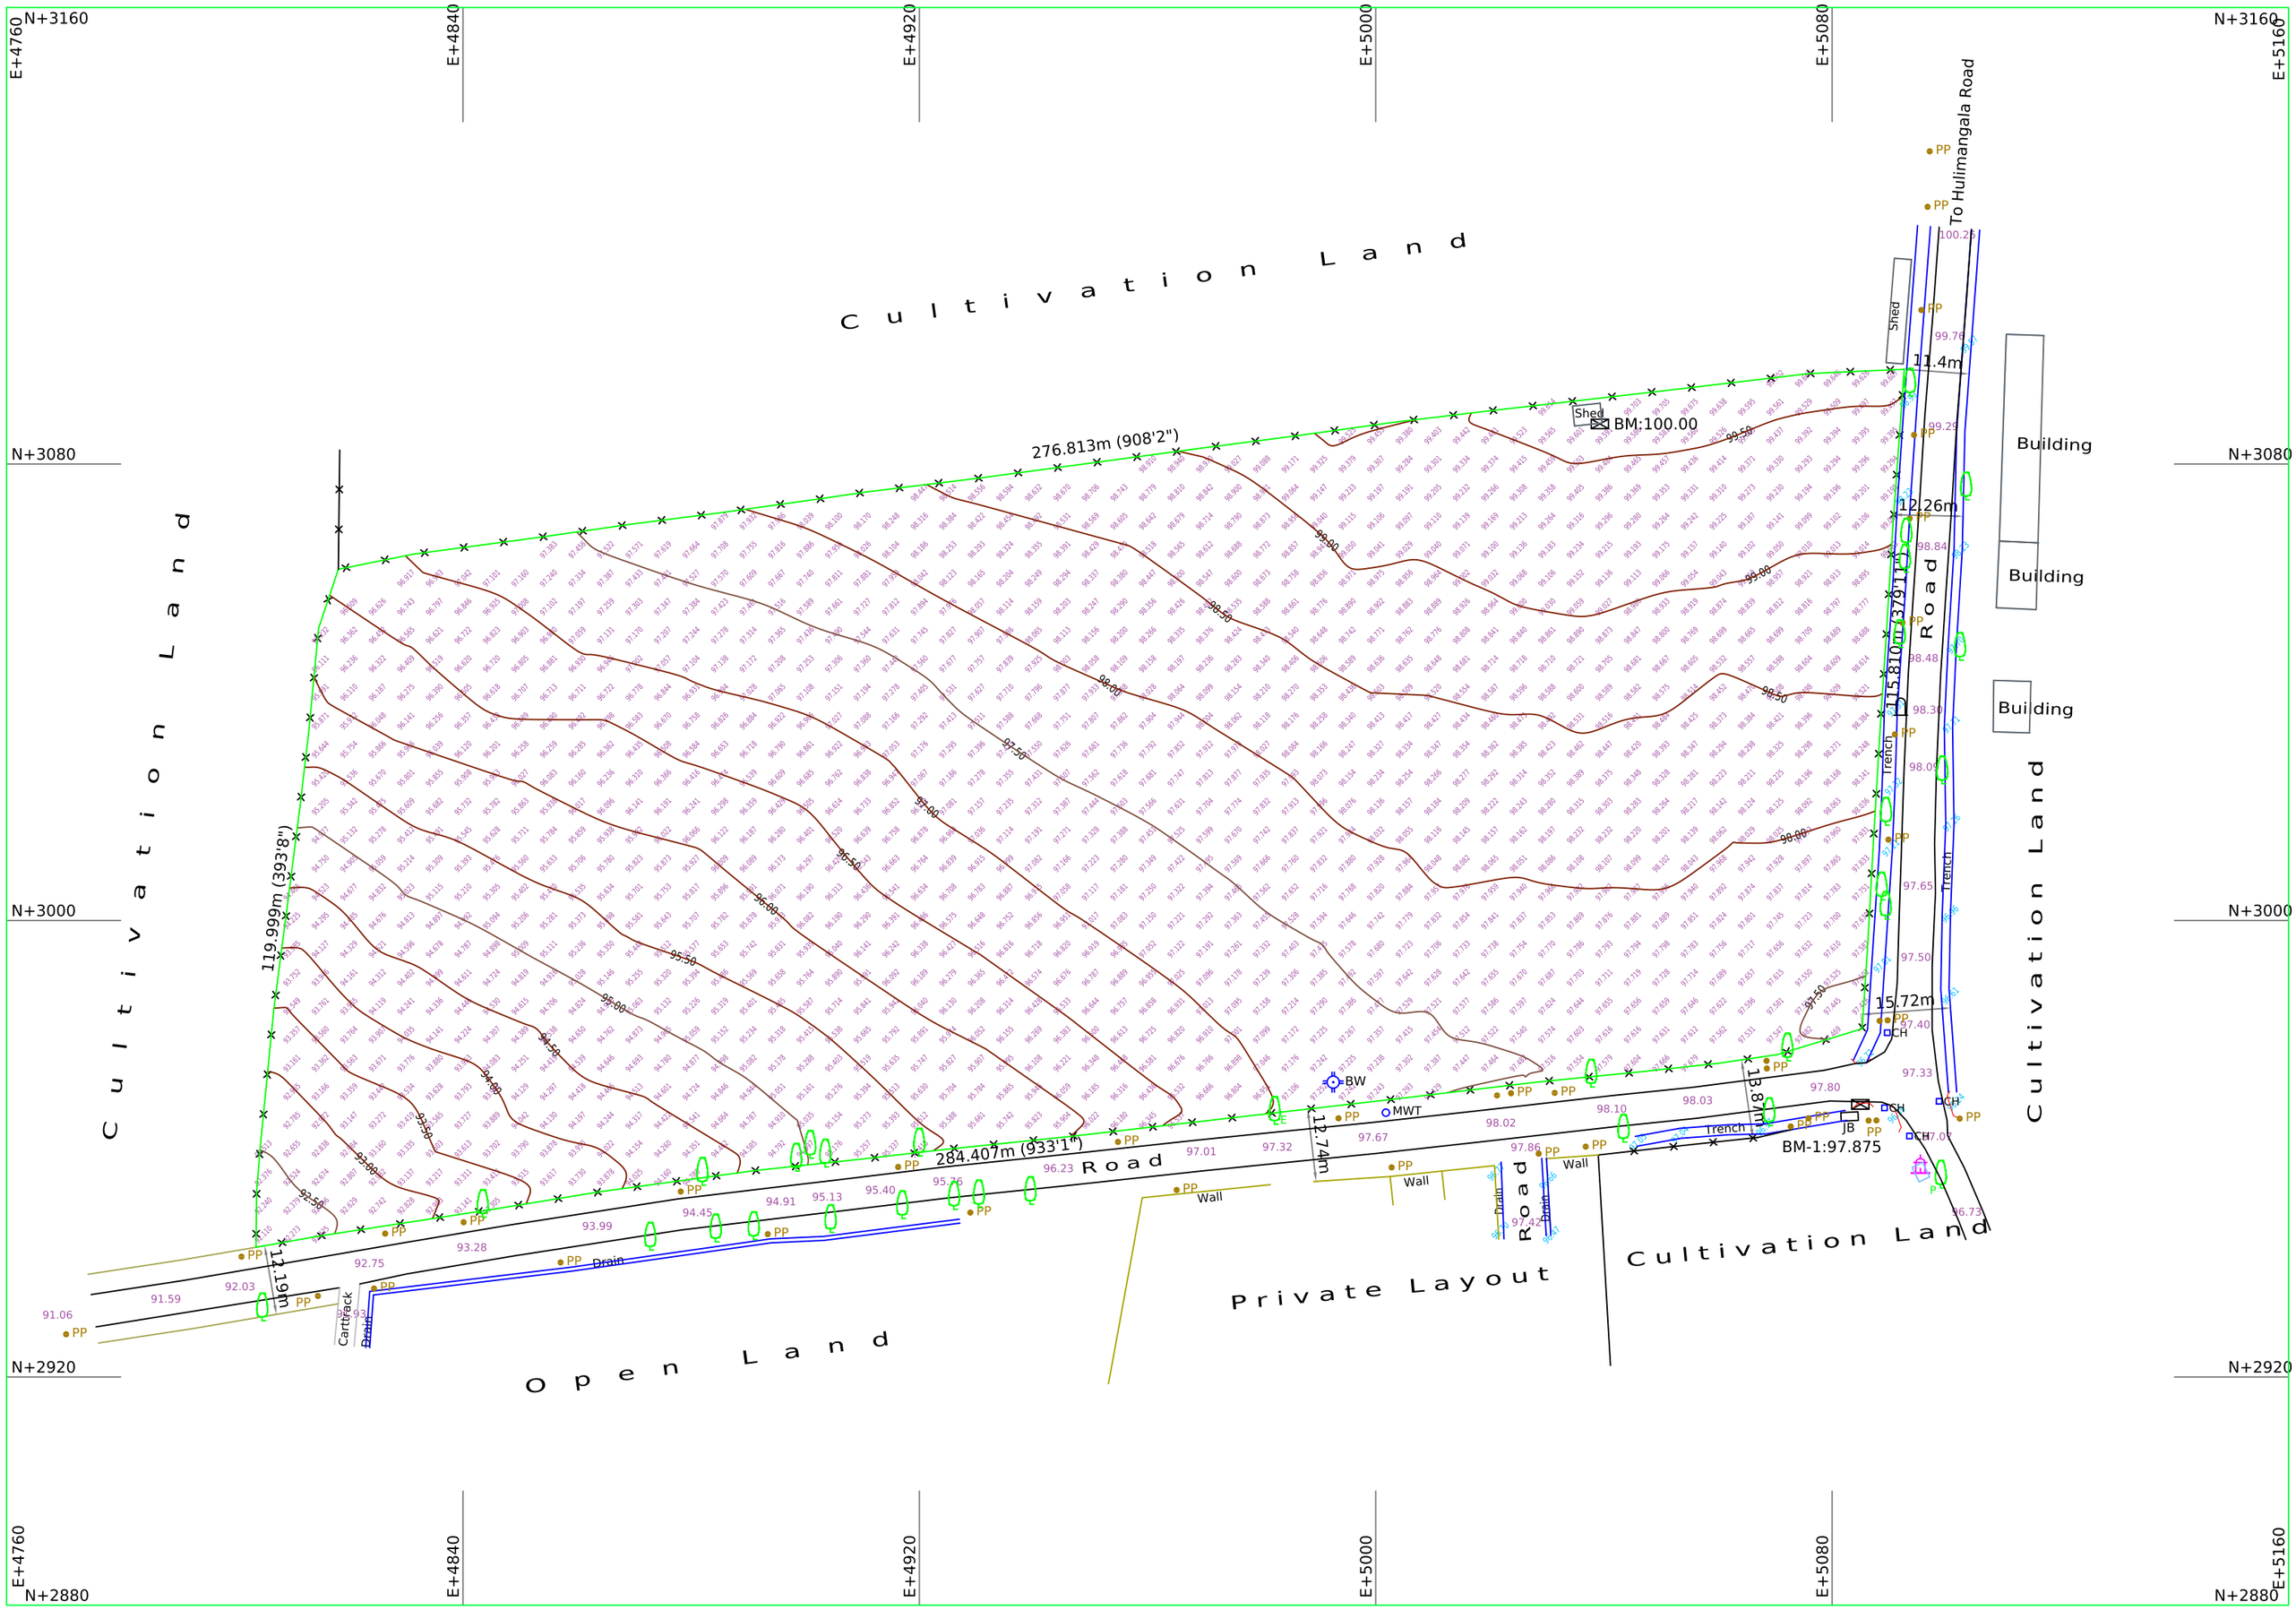


Area Statement

Total Area of the Site .. 08 Acres 04.40 Guntas

Note

- Boundary in Possession
- Power Pole, Lamp Post — PP, LP
- Road, Drain
- Fence, Culvert
- Borewell, Chamber — BW, CH
- Benchmark, Junction Box — BM, JB
- Contour with Annotation — 102.5
- Trees: Eucalyptus, Other — E

North

N / W / E / S

Client

Urbanize Developers India Pvt. Ltd.

Note

1] Grids Shown on this Map is based on the Magnetic North. Grid Values are Arbitrary Easting +5000, Northing +3000

2] All the Dimensions are in Meters unless otherwise mentioned.

3] Levels are all based on the Benchmark BM:100.00 Marked on the Plinth of the Shed.

4] The Boundary Measurements and the Area Statement given in this Drawing is for the Boundary in Position shown by the Client.

Rev	Date	Description

Title

TOPO MAP OF SY. NO. 333
OF HULIMANGALA VILLAGE, JIGANI HOBLI,
ANEKAL TALUK, BANGALORE URBAN

Surveyed & Mapped By

ASIAN SURVEYS
'Asian House', No. 19, G.F, 7th Cross, Ward No. 85
Doddanekundi Extension, Chinnappanahalli, Bangalore-37
Mob: 9972299777 / 9972178178
E-Mail: urasiansurveys@gmail.com

Drawing No.	AS - 22152/2022	Season	7th FEBRUARY, 2022
Scale — Cad Dwg	1 : 1		
Scale — Plot	1:800 or 1cm=8m (16m 8 0m 16 32m)		
Drawn by	Gnana Prakash	Checked by	G. Narayan