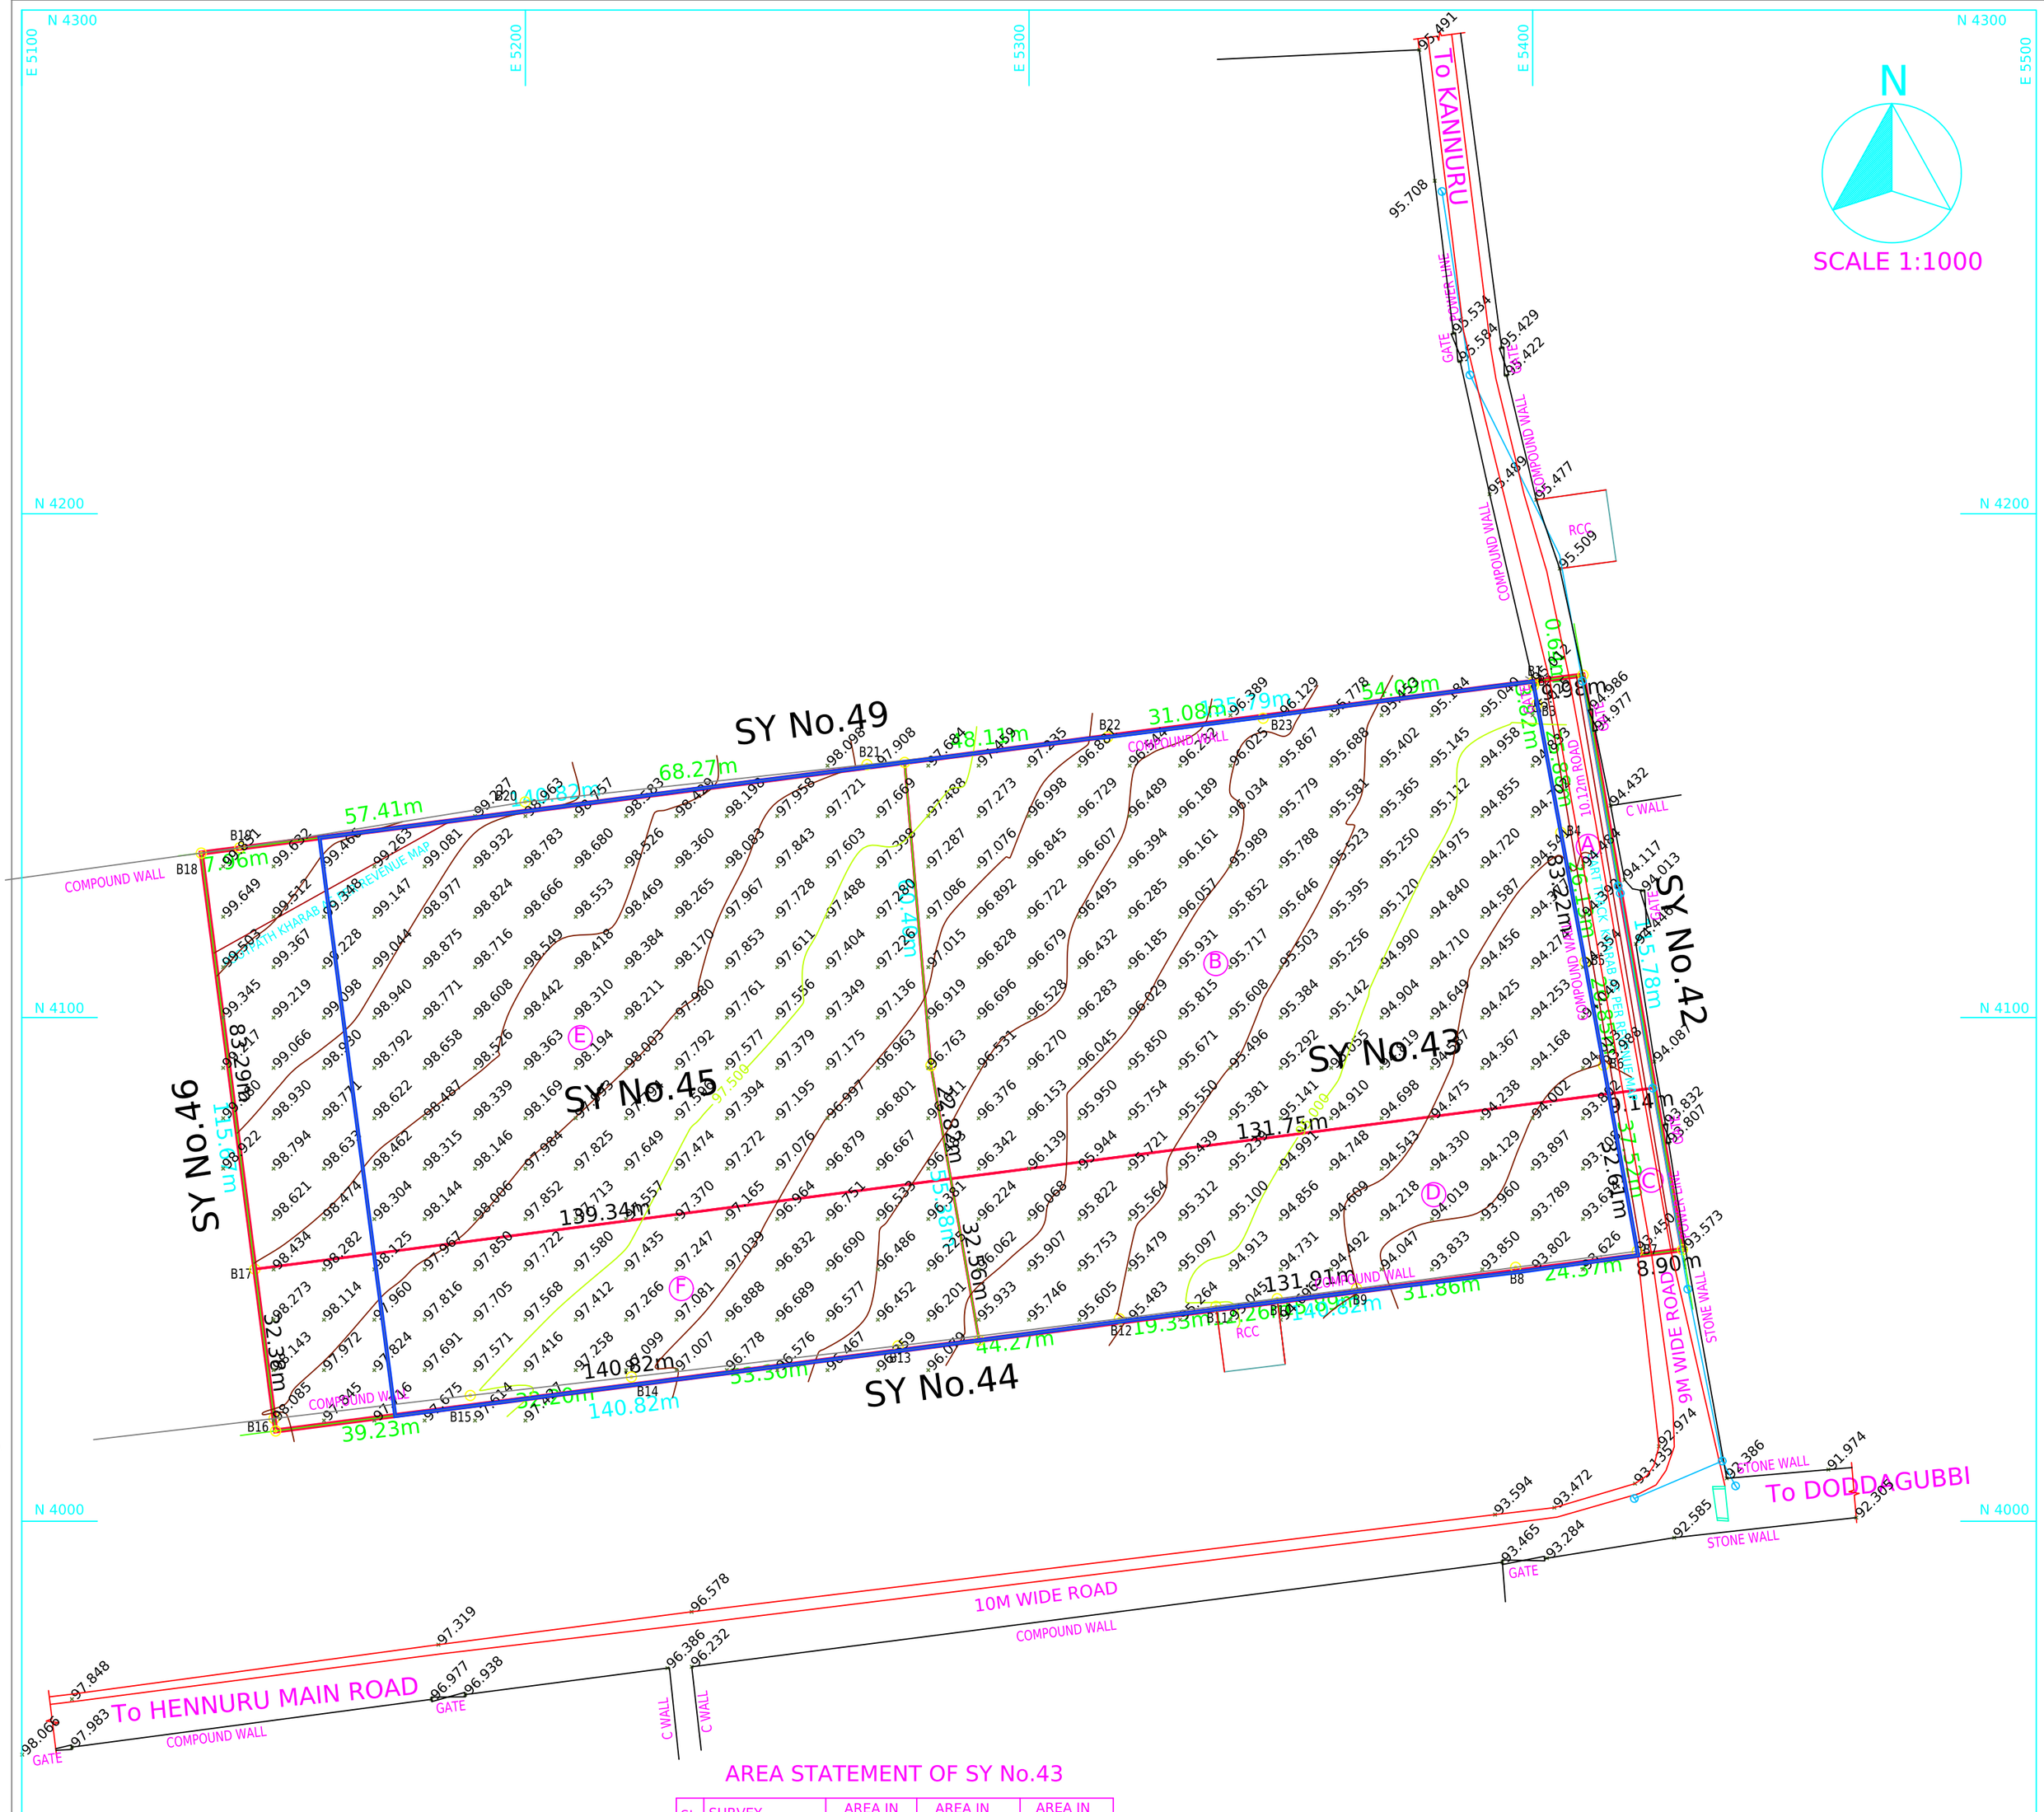



## AREA STATEMENT OF SY No.43

| SL No. | SURVEY No.S | AREA IN SQM | AREA IN SQFT | AREA IN ACRE | AREA IN GUNTA |
|---|---|---|---|---|---|
| A | 43 PART EXISTING ROAD INC-5G KHARAB | 793.86 | 8545.00 | 0 | 07.85 |
| B | 43 PART REMAINING AS PER CONVERTION | 10764.98 | 115873.00 | 2 | 26.40 |
| C | 43 PART EXISTING ROAD AS PER NON CONVERTION INC-2G KHARAB | 293.81 | 3163.00 | 0 | 02.90 |
| D | 43 PART REMAINING AS PER NON CONVERTION | 4290.83 | 46186.00 | 1 | 02.41 |
| TOTAL AREA | | 16143.48 | 173767.00 | 3 | 39.56 |

## AREA STATEMENT OF SY No.45

| SL No. | SURVEY No.S | AREA IN SQM | AREA IN SQFT | AREA IN ACRE | AREA IN GUNTA |
|---|---|---|---|---|---|
| E | 45 PART REMAINING AS PER CONVERTION INC-1G KHARAB | 11596.79 | 124826.00 | 2 | 34.62 |
| F | 45 PART REMAINING AS PER NON CONVERTION | 4546.10 | 48933.00 | 1 | 4.93 |
| TOTAL AREA | | 16142.89 | 173759.00 | 3 | 39.55 |

## AREA STATEMENT AS PER GROUND

| SL No. | SURVEY No.S | AREA IN SQM | AREA IN ACRE | AREA IN GUNTA |
|---|---|---|---|---|
| 1 | 43&45 | 30995.92 | 7 | 26.37 |

PROJECT:
TOPOGRAPHICAL SURVEY OF LAND AT SY No.43& 45 OF CHIKKAGUBBI VILLAGE,BIDARAHALLI HOBLI, BANGALORE EAST TALUK, BANGALORE.

SHEET: 1 OF 1

SEASON: 11/12/2015

SCALE
30m 20 10 0 30m
1:1000 OR 1CM=10m ,CONTOUR INTERVEL 0.50m

DRAWING No.
SNS/KS/01/15

REF.
SYS1D: \DEC-2015\
ASSETZ-CHIKKAGUBBI-43-45

SURVEYED BY

S.N. SURVEYS
No 35,SHOP No.1, 3rd MAIN ROAD
MEENAKSHI NAGAR, BASAVESWARA NAGAR,
BANGALORE-560 079
PH-080-23282487, (M) 9845651133,
E MAIL-snsurveys09@gmail.com