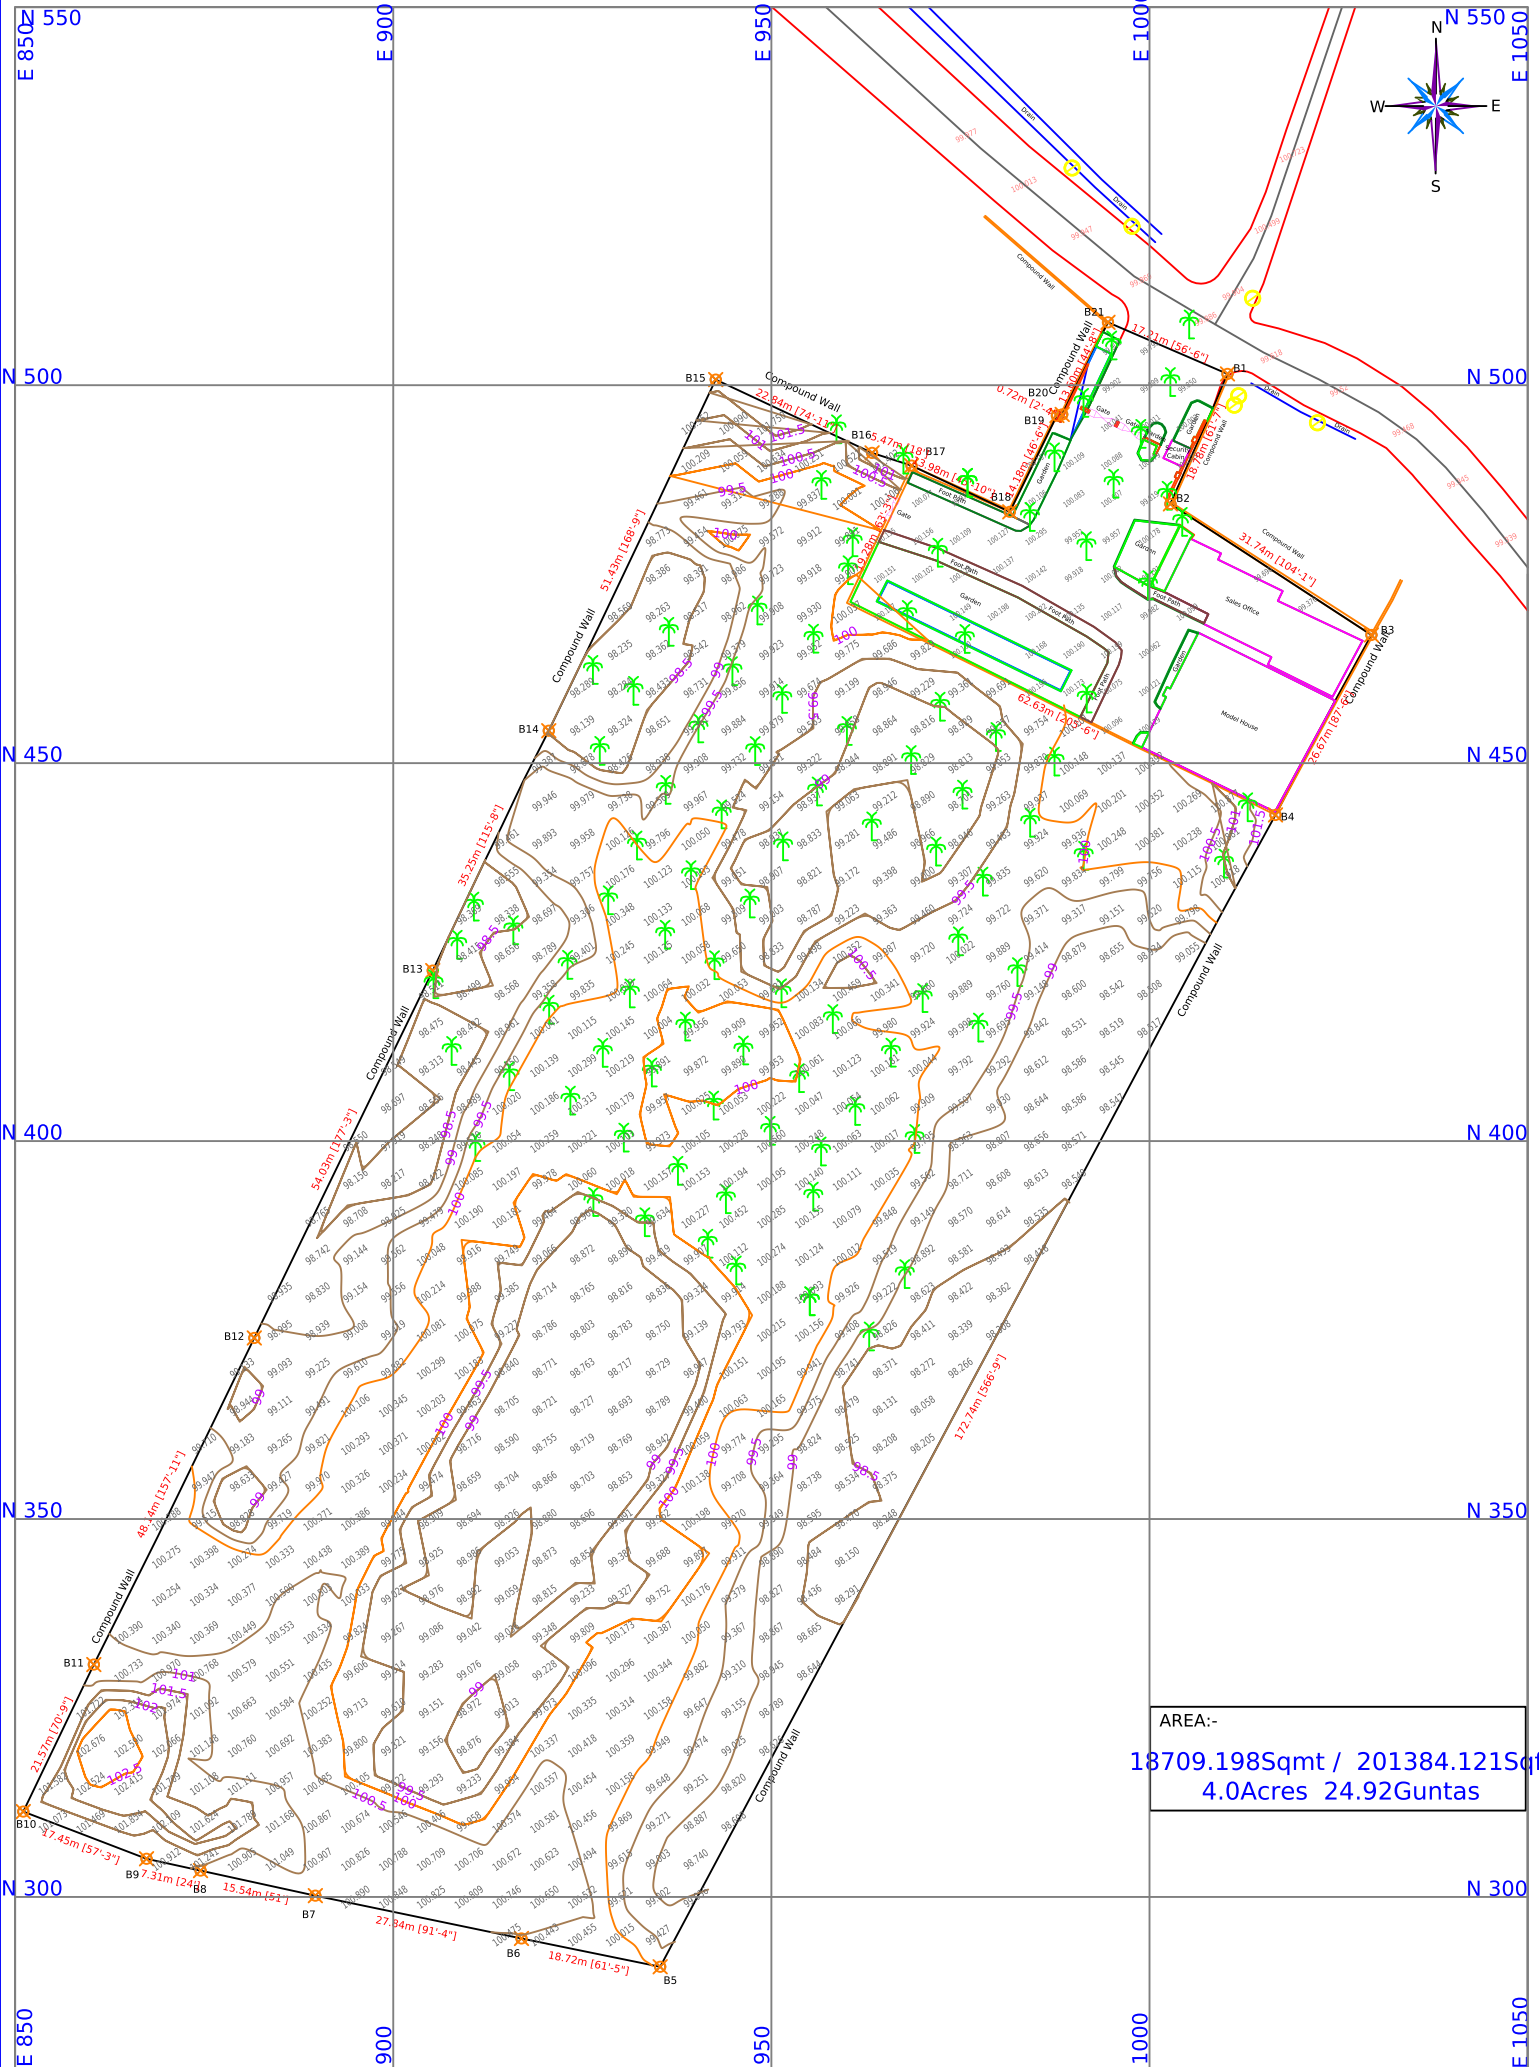


TITLE:-

TOPOGRAPHICAL SURVEY OF LAND
AT SEEGEHALLI VILLAGE,
KRISHNARAJAPURA, BANGALORE.

CLIENT:-

M/S. KEYA HOMES PVT LTD,.
#17, Regent Court,
80 Feet Road,
Koramangala 4th Block,
Bangalore-560034.

CONSULTANTS:-

Civil-Tech Consultants
#148, Ground Floor, 11th Main, 3rd Phase, 3rd Stage, Manjunathanagar, Bangalore-560010
Phone: 080-23238887 Mob-7349778666, 9964256613, 9886685351
E-Mail: civiltechconsultants@rediffmail.com, civiltechconsultants@yahoo.com

DWG.No.	Scale :		REV
CTC\SEEGEHALLI\01	PLAN	1:1000 (1Cm=10m)	R0
SEASON: SEPT-2021	DRAWN BY: Somashekar	CHECKED BY: Somashekar G R	APPROVED BY: