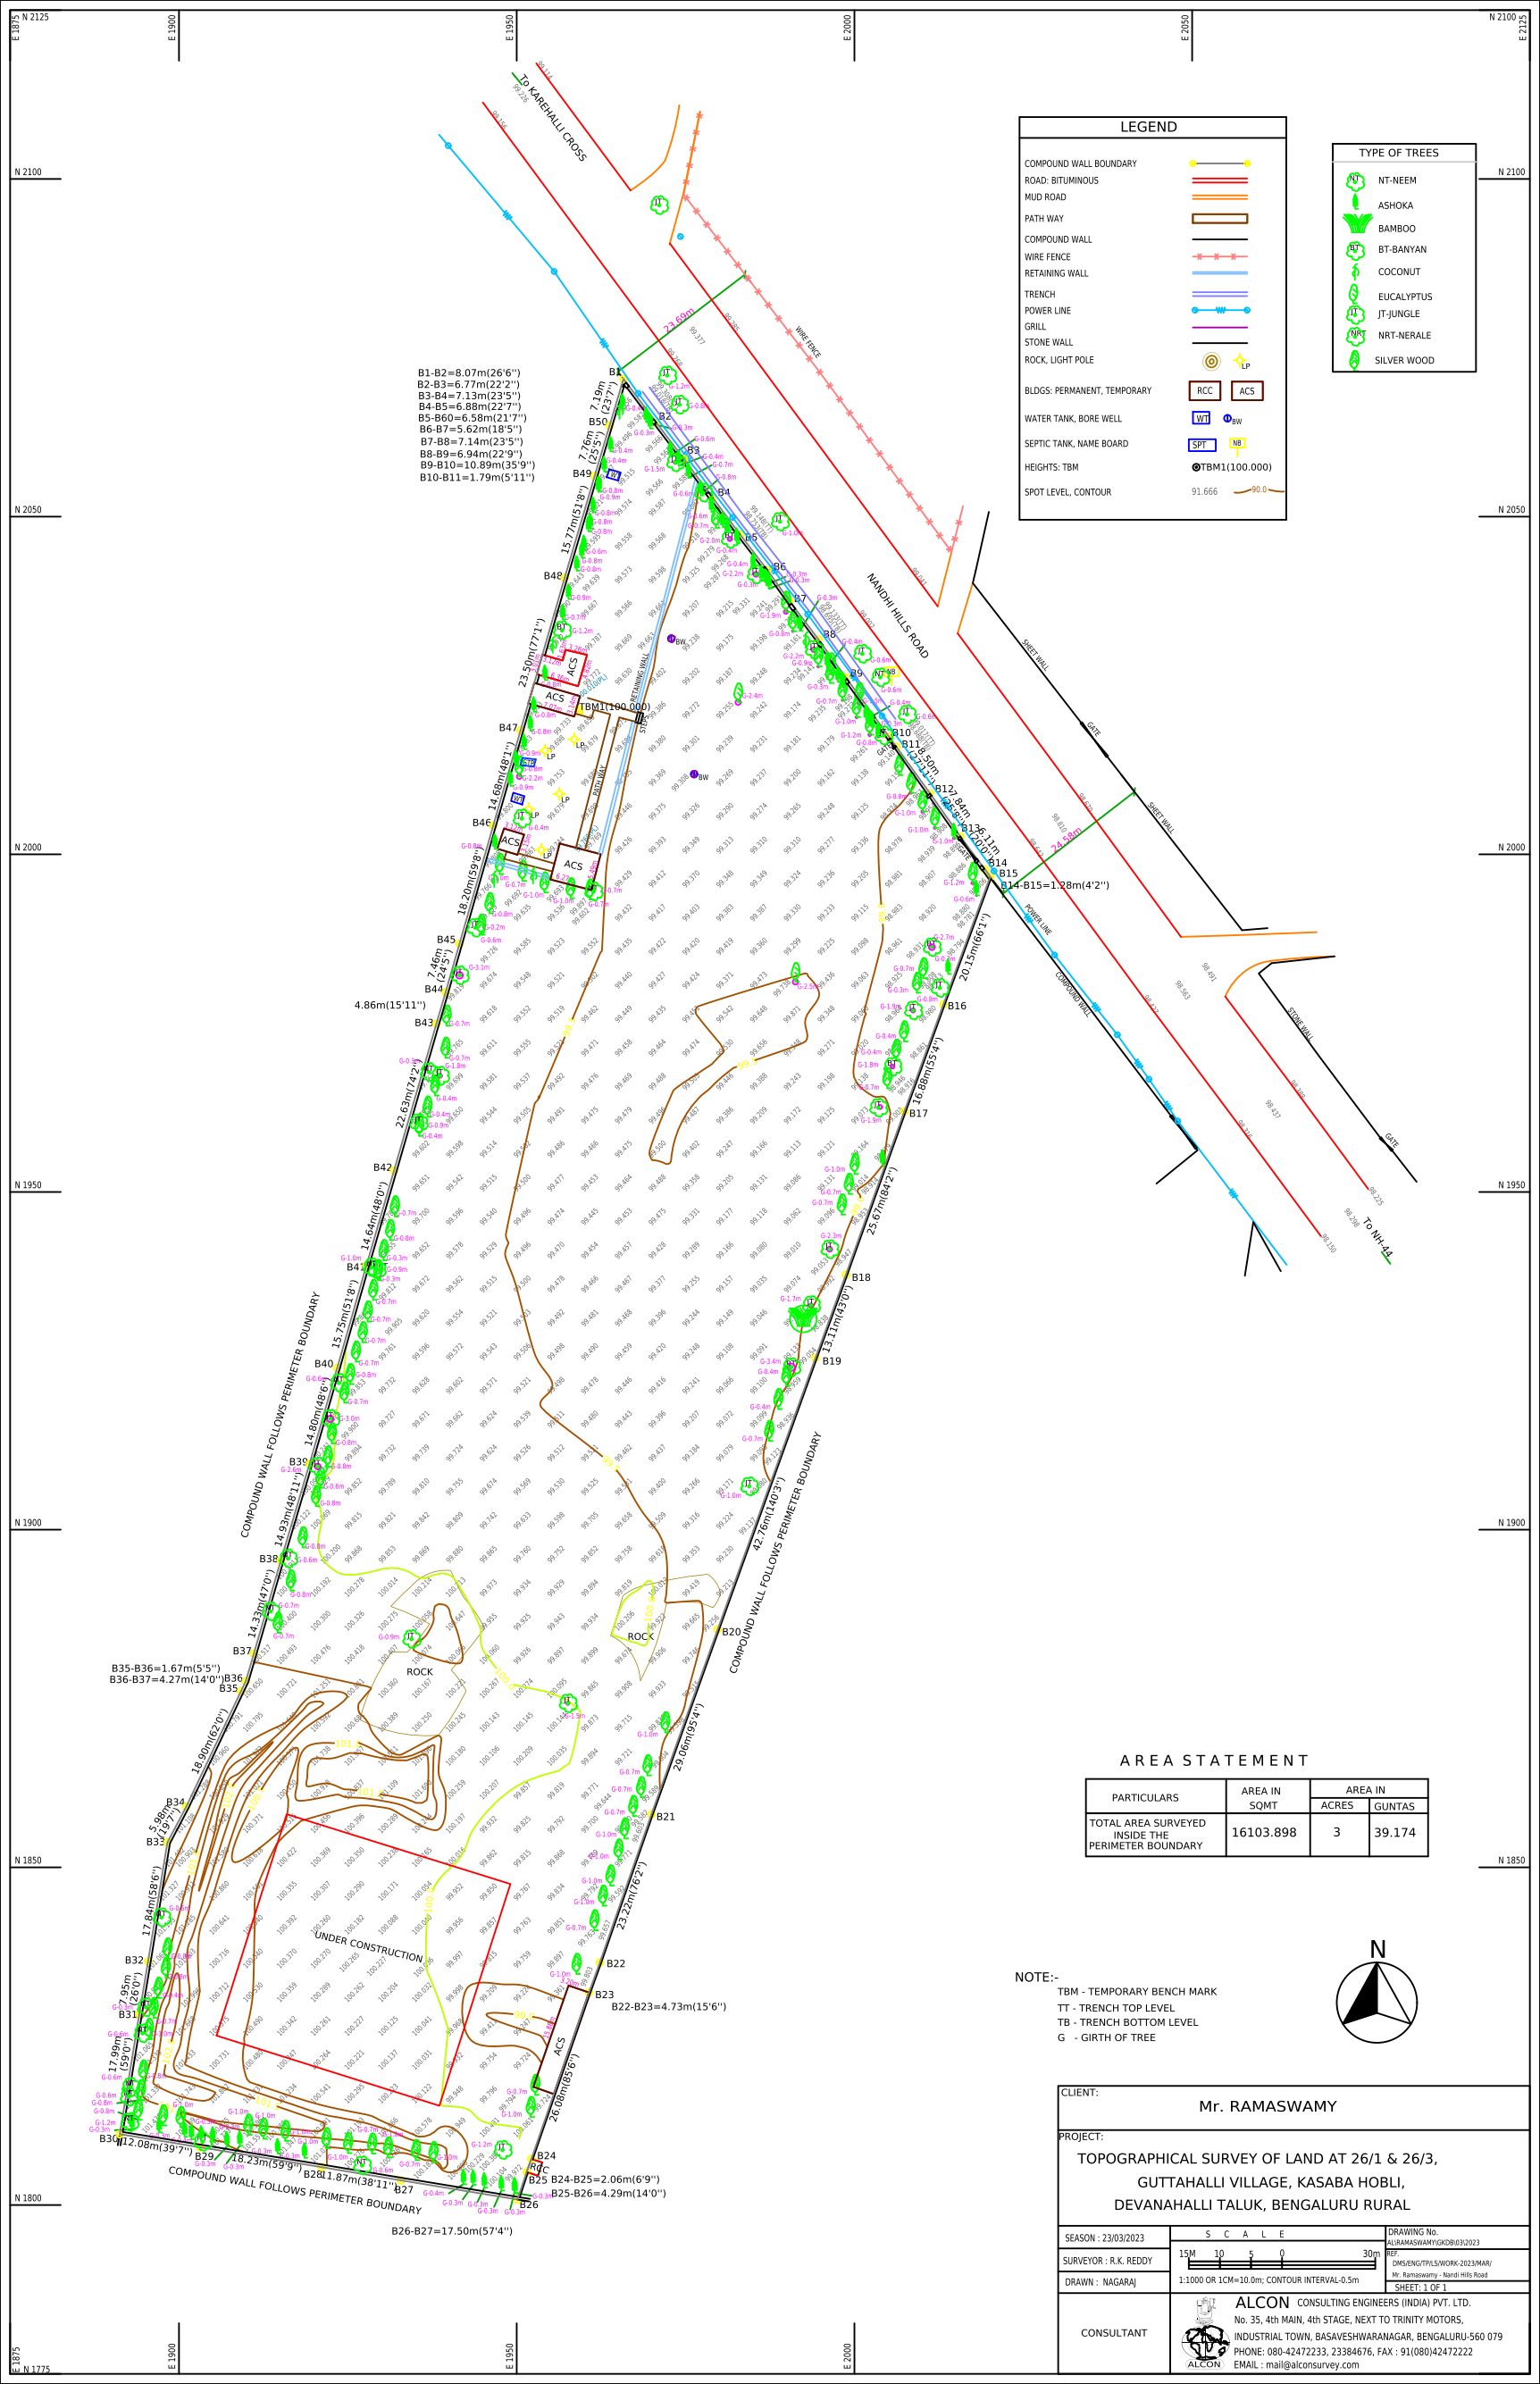


AREA STATEMENT

PARTICULARS	AREA IN SQMT	AREA IN ACRES	AREA IN GUNTAS
TOTAL AREA SURVEYED INSIDE THE PERIMETER BOUNDARY	16103.898	3	39.174

NOTE:-

TBM - TEMPORARY BENCH MARK
TT - TRENCH TOP LEVEL
TB - TRENCH BOTTOM LEVEL
G - GIRTH OF TREE

N

CLIENT:
Mr. RAMASWAMY

PROJECT:
TOPOGRAPHICAL SURVEY OF LAND AT 26/1 & 26/3,
GUTTAHALLI VILLAGE, KASABA HOBLI,
DEVANAHALLI TALUK, BENGALURU RURAL

SEASON : 23/03/2023
SURVEYOR : R.K. REDDY
DRAWN : NAGARAJ
SCALE: 15M 10 5 0 30m
1:1000 OR 1CM=10.0m; CONTOUR INTERVAL-0.5m
DRAWING No. ALURAMASWAMY\GKDB\03\2023
REF. DMS/ENG/TP\LS/WORK-2023/MAR/Mr. Ramaswamy - Nandi Hills Road
SHEET: 1 OF 1

CONSULTANT
ALCON CONSULTING ENGINEERS (INDIA) PVT. LTD.
No. 35, 4th MAIN, 4th STAGE, NEXT TO TRINITY MOTORS,
INDUSTRIAL TOWN, BASAVESHWARANAGAR, BENGALURU-560 079
PHONE: 080-42472233, 23384676, FAX : 91(080)42472222
EMAIL : mail@alconsurvey.com