
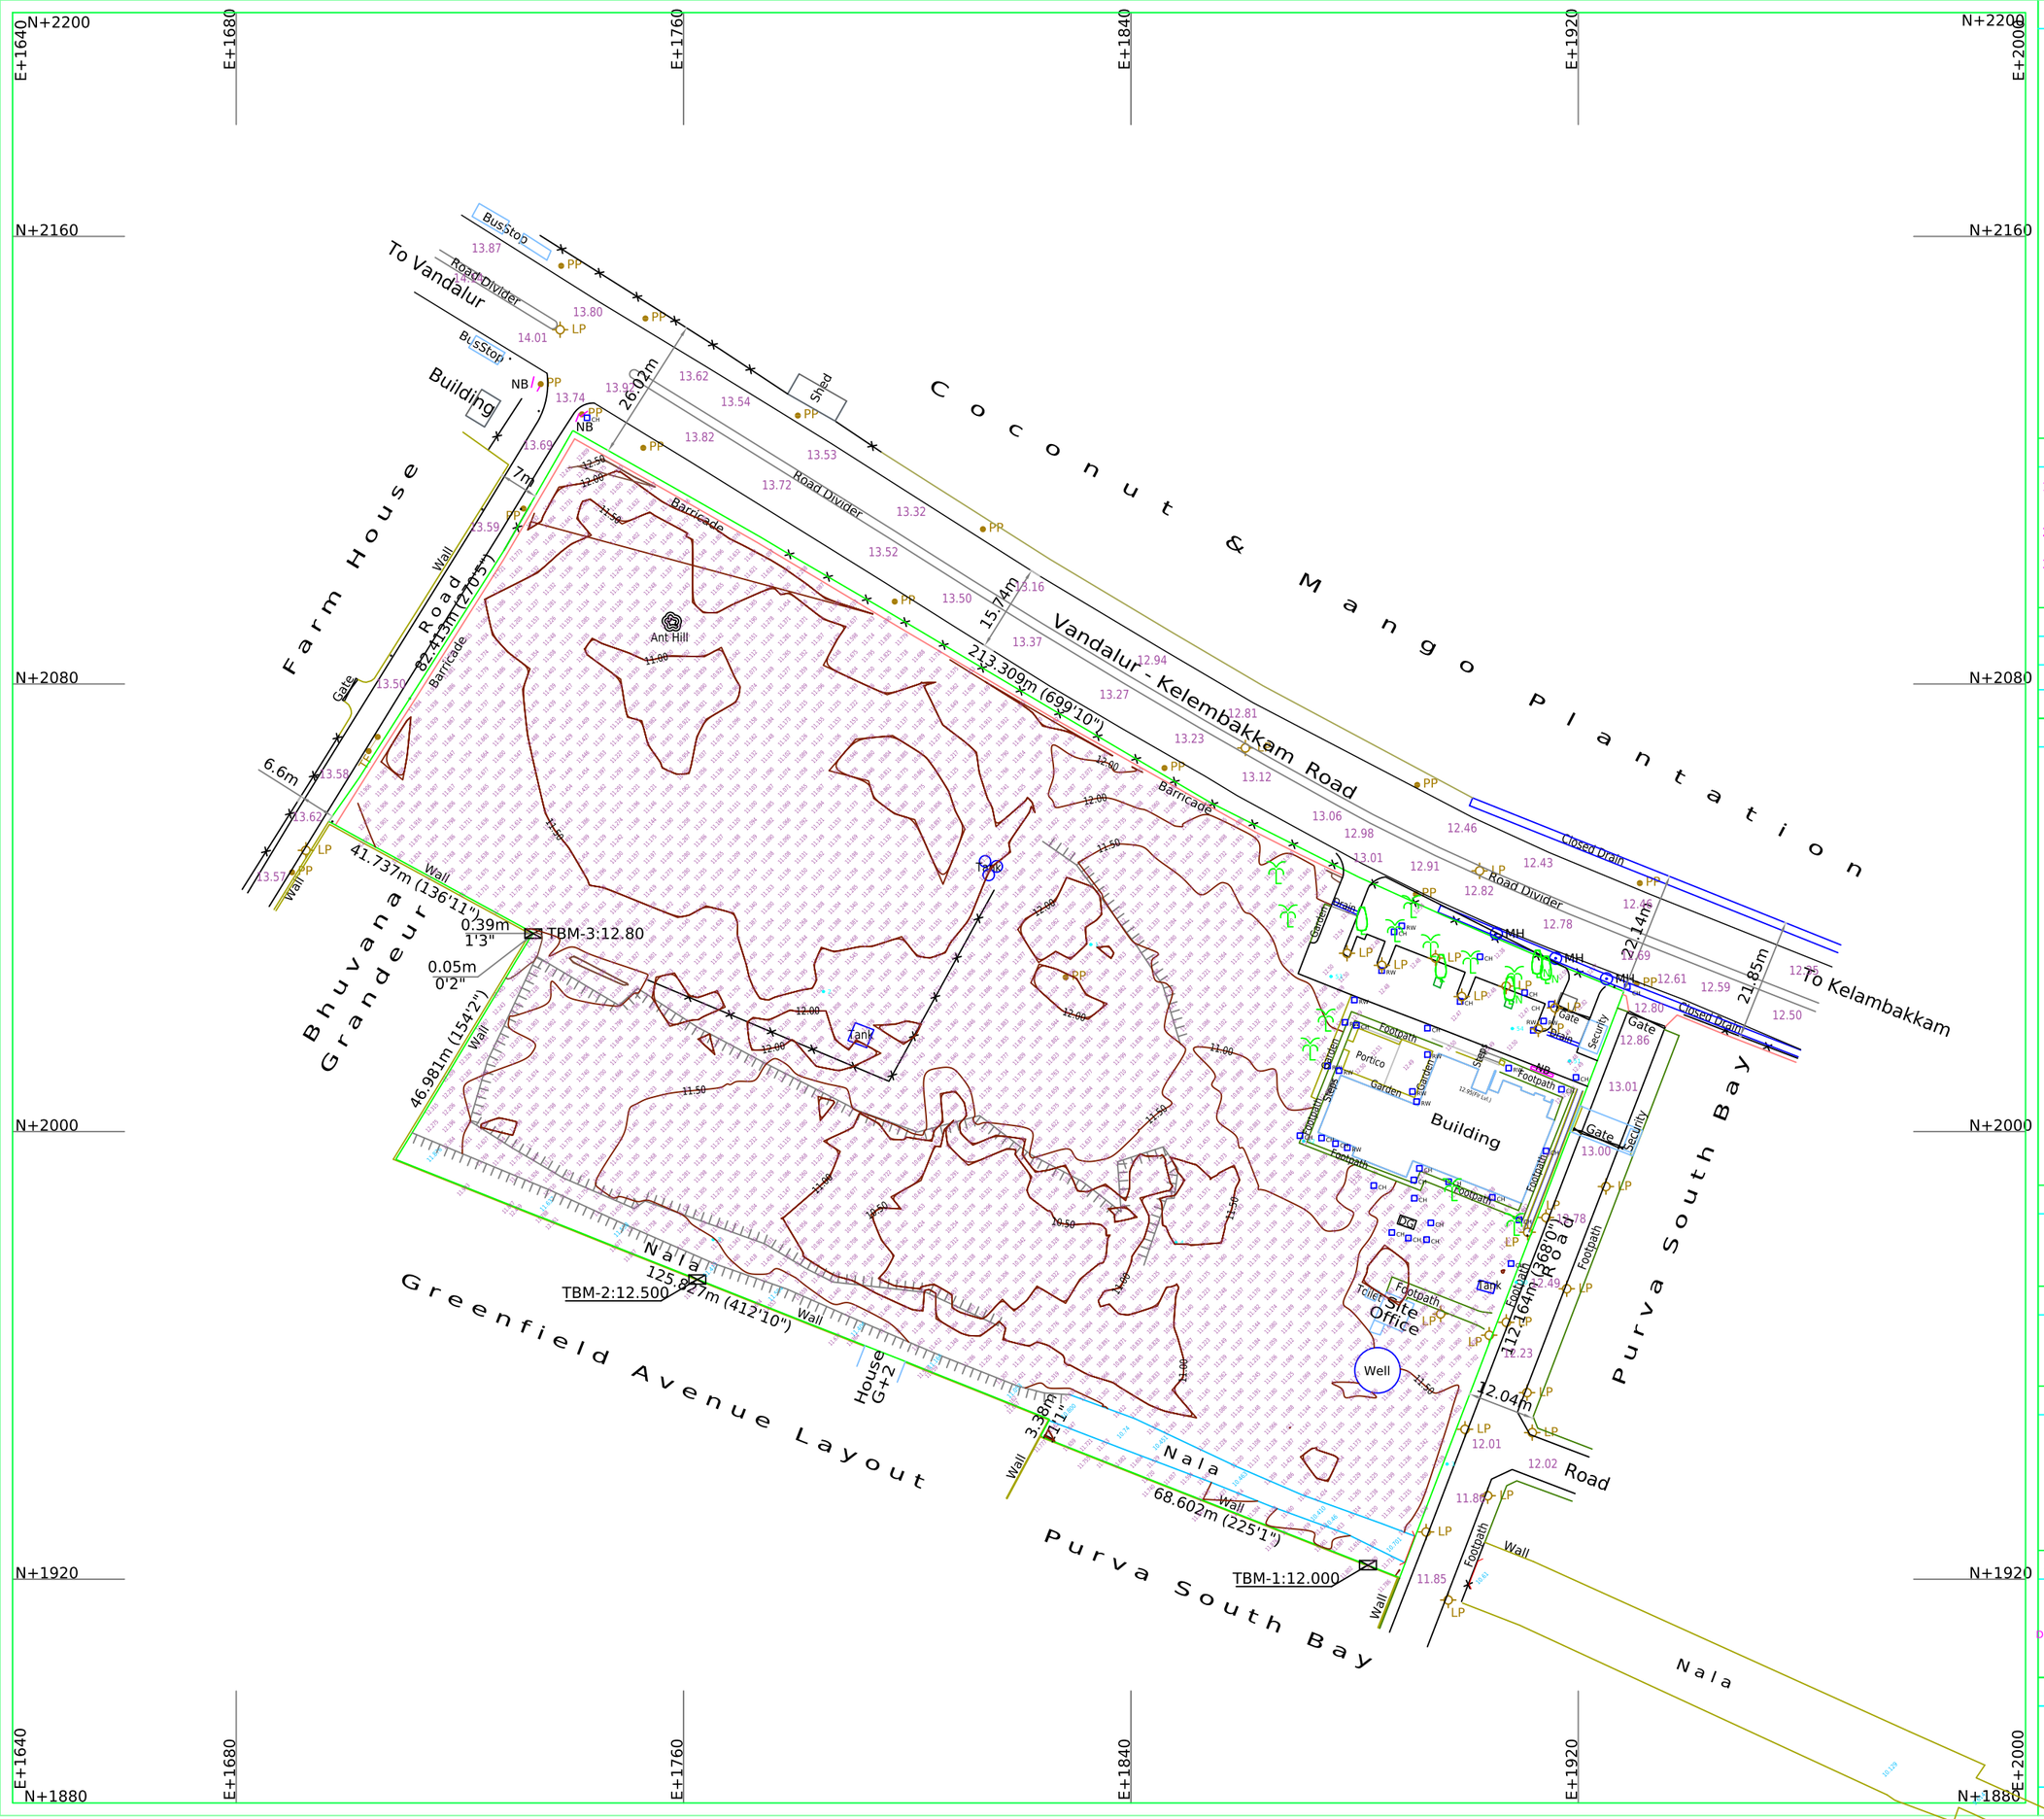


North

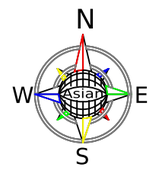

Note

1] Grids Shown on this Map is based on the Magnetic North. Grid Values are Arbitrary Easting +5000, Northing +3000

2] All the Dimensions are in Meters unless otherwise mentioned.

3. Levels are all based on Benchmark Bm:12.040 marked on the top of 3rd step of the Security Shed.

Rev	Date	Description

Legend

- Boundary in Possession
- Power Pole, Lamp Post (PP, LP)
- Road, Cart Track
- Nala, Closed Drain
- Stone, Transformer (TF)
- Gate, Cutting
- Fence, Culvert
- Chamber, Manhole (CH, MH)
- Benchmark (BM)
- Trees: Coconut, Neem, Mango
- Tamarind, Sapota, Eucalyptus
- Plam, Other

Area Statement

Total Area of the Site ..06 Acres 12 Cents

Client

Provident Housing Limited

Title

TOPO MAP OF SY. NO.
PUDHUPAKKAM.
CHENNAI-603103 .

Surveyed & Mapped By

ASIAN SURVEYS
'Asian House', No. 19, G.F, 7th Cross, Ward No. 85
Doddanekundi Extension, Chinnappanahalli, Bangalore-37
Mob: 9972299777 / 9972178178
E-Mail: urasiansurveys@gmail.com

Drawing No.	AS - 24136/2024	Season	11th MARCH, 2024
Scale	Cad Dwg	1 : 1	
	Plot	1:800 or 1cm=8m	
Drawn by	Gnana Prakash	Checked by	G. Narayan