
LATEST LEVEL - 3.1.2022

ROCK CUT LEVELS CARRIED (UNDER PROGRESS)

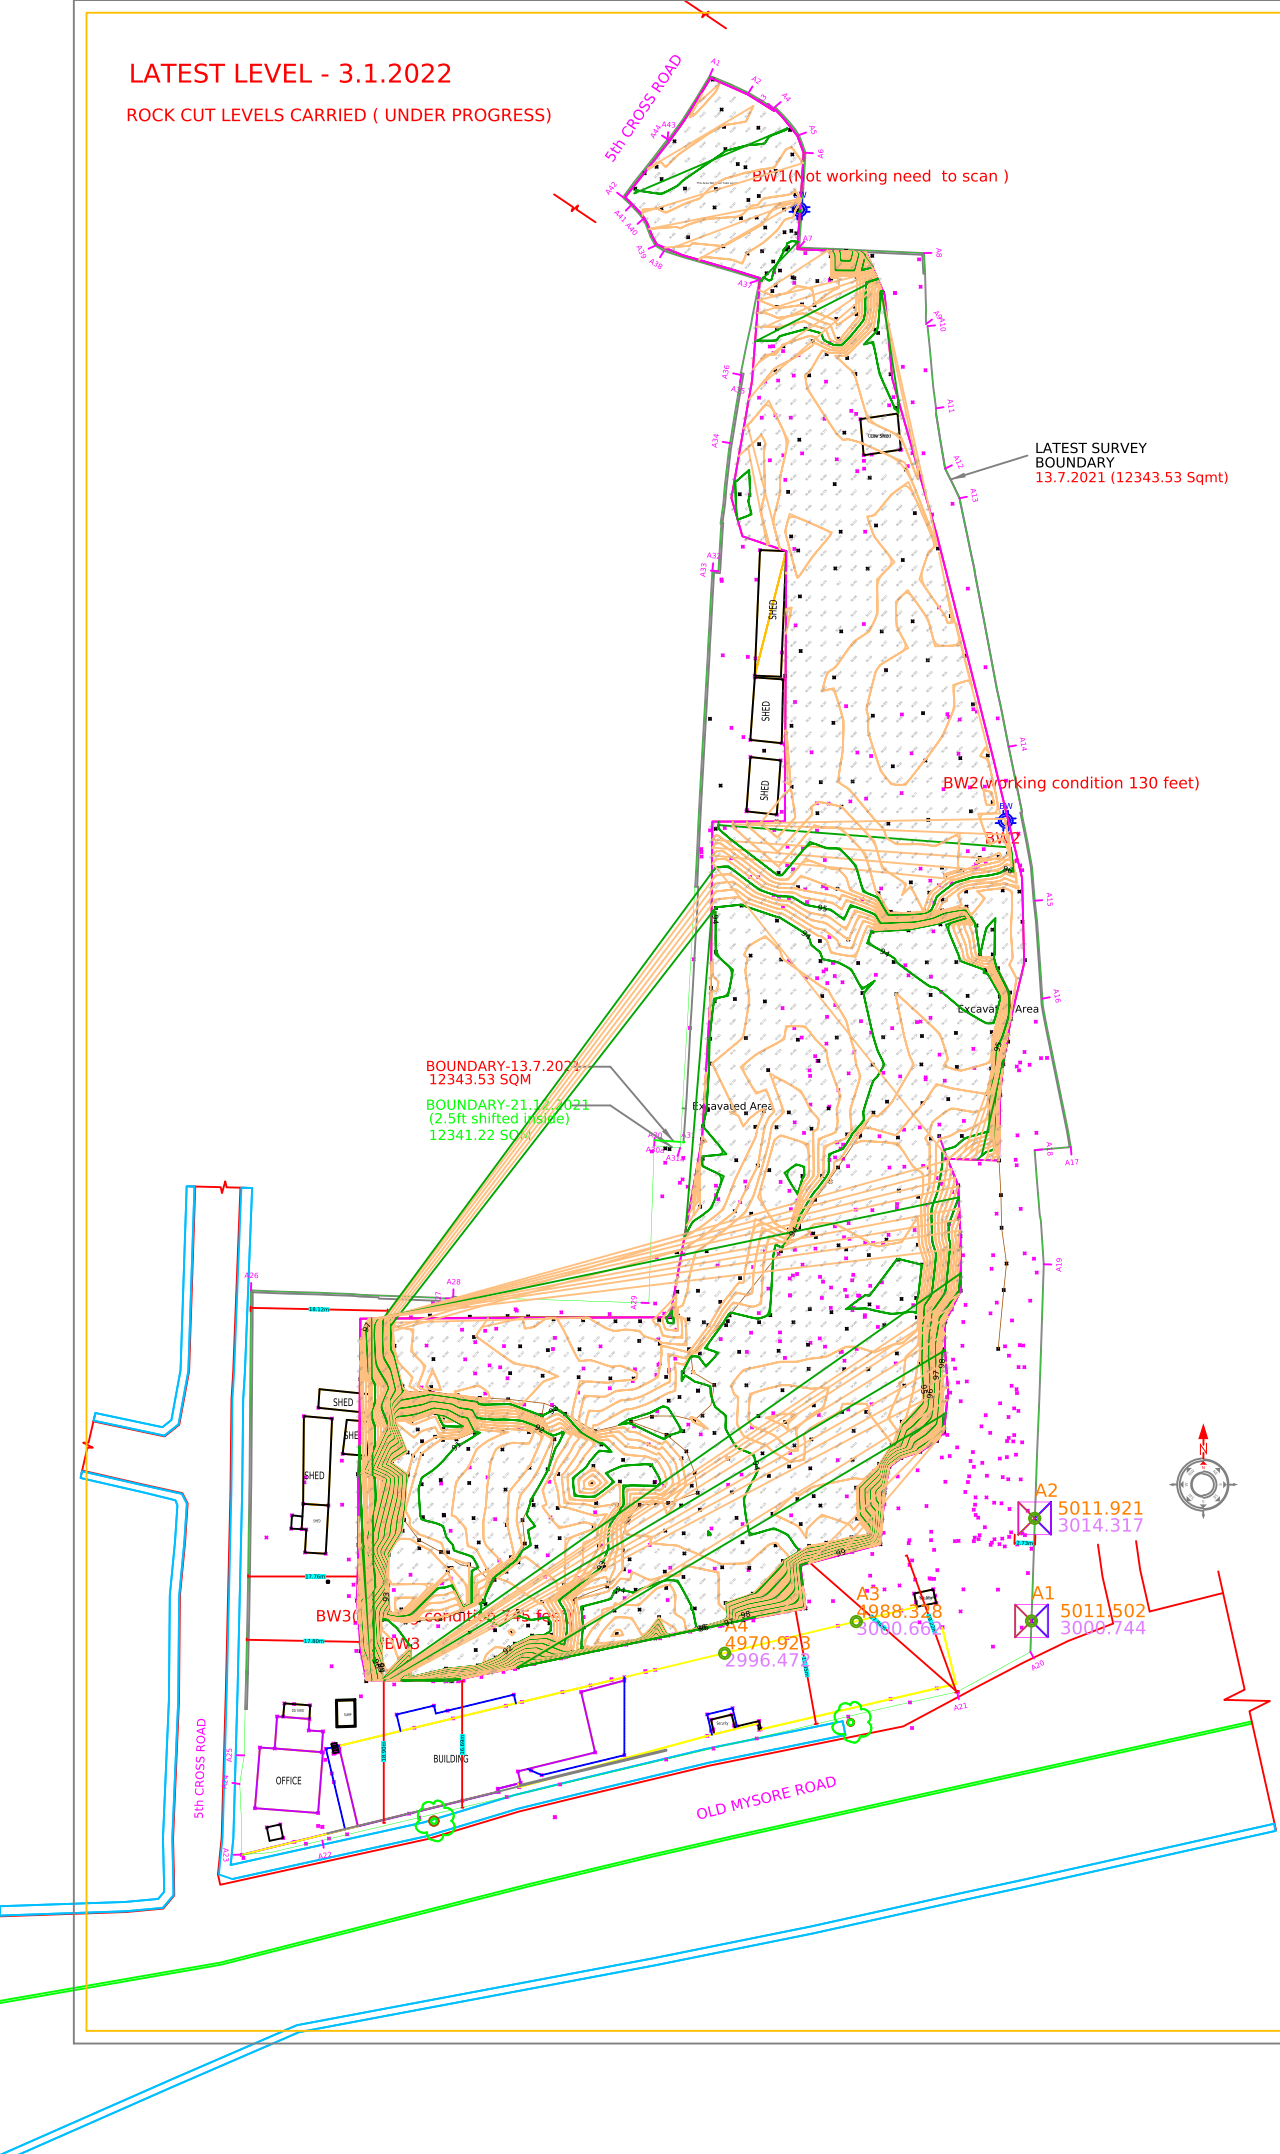

SYMBOL	DESCRIPTION
	SITE BOUNDARY (LATEST)
EPO	ELECTRICAL, LIGHT POLE
BW	TREE, BOREWELL

SITE AREA = 3.05 ACRES

TITLE:
TOPOGRAPHICAL SURVEY OF PROPERTY
CARRIED EXCAVATED LEVELS

CLIENT:
M/s DNR Corporation Pvt. Ltd.

SURVEY CONSULTANTS :-
ICON CADSOFT & SURVEYORS (I) PVT LTD
ISO CERTIFIED 9001 :2015 COMPANY
#40, 1st Floor, 10th Cross, Above ICICI Bank,
Wilson Garden Bangalore-560027
CONTACT : 080-22270719, 9845057719, 9900181899
services@icongroup.net.in, icogroup2010@gmail.com,
Website : www/icongroup.net.in

DRAWN: GP	CHECKED: DGS	SURVEYED: SYED
GRID LVL:	SCALE: 1:500	
DATE: 20.10.2021	JOB NO: 6680-080201.2021	

File Path: Surveys- 4841 Dkalijurani-13.7.2021