
E 1550 E 1600 E 1650 E 1700 E 1750 E 1800 E 1850 E 1900 E 1950 E 2000 E 2050

N 3100 N 3050 N 3000 N 2950 N 2900 N 2850

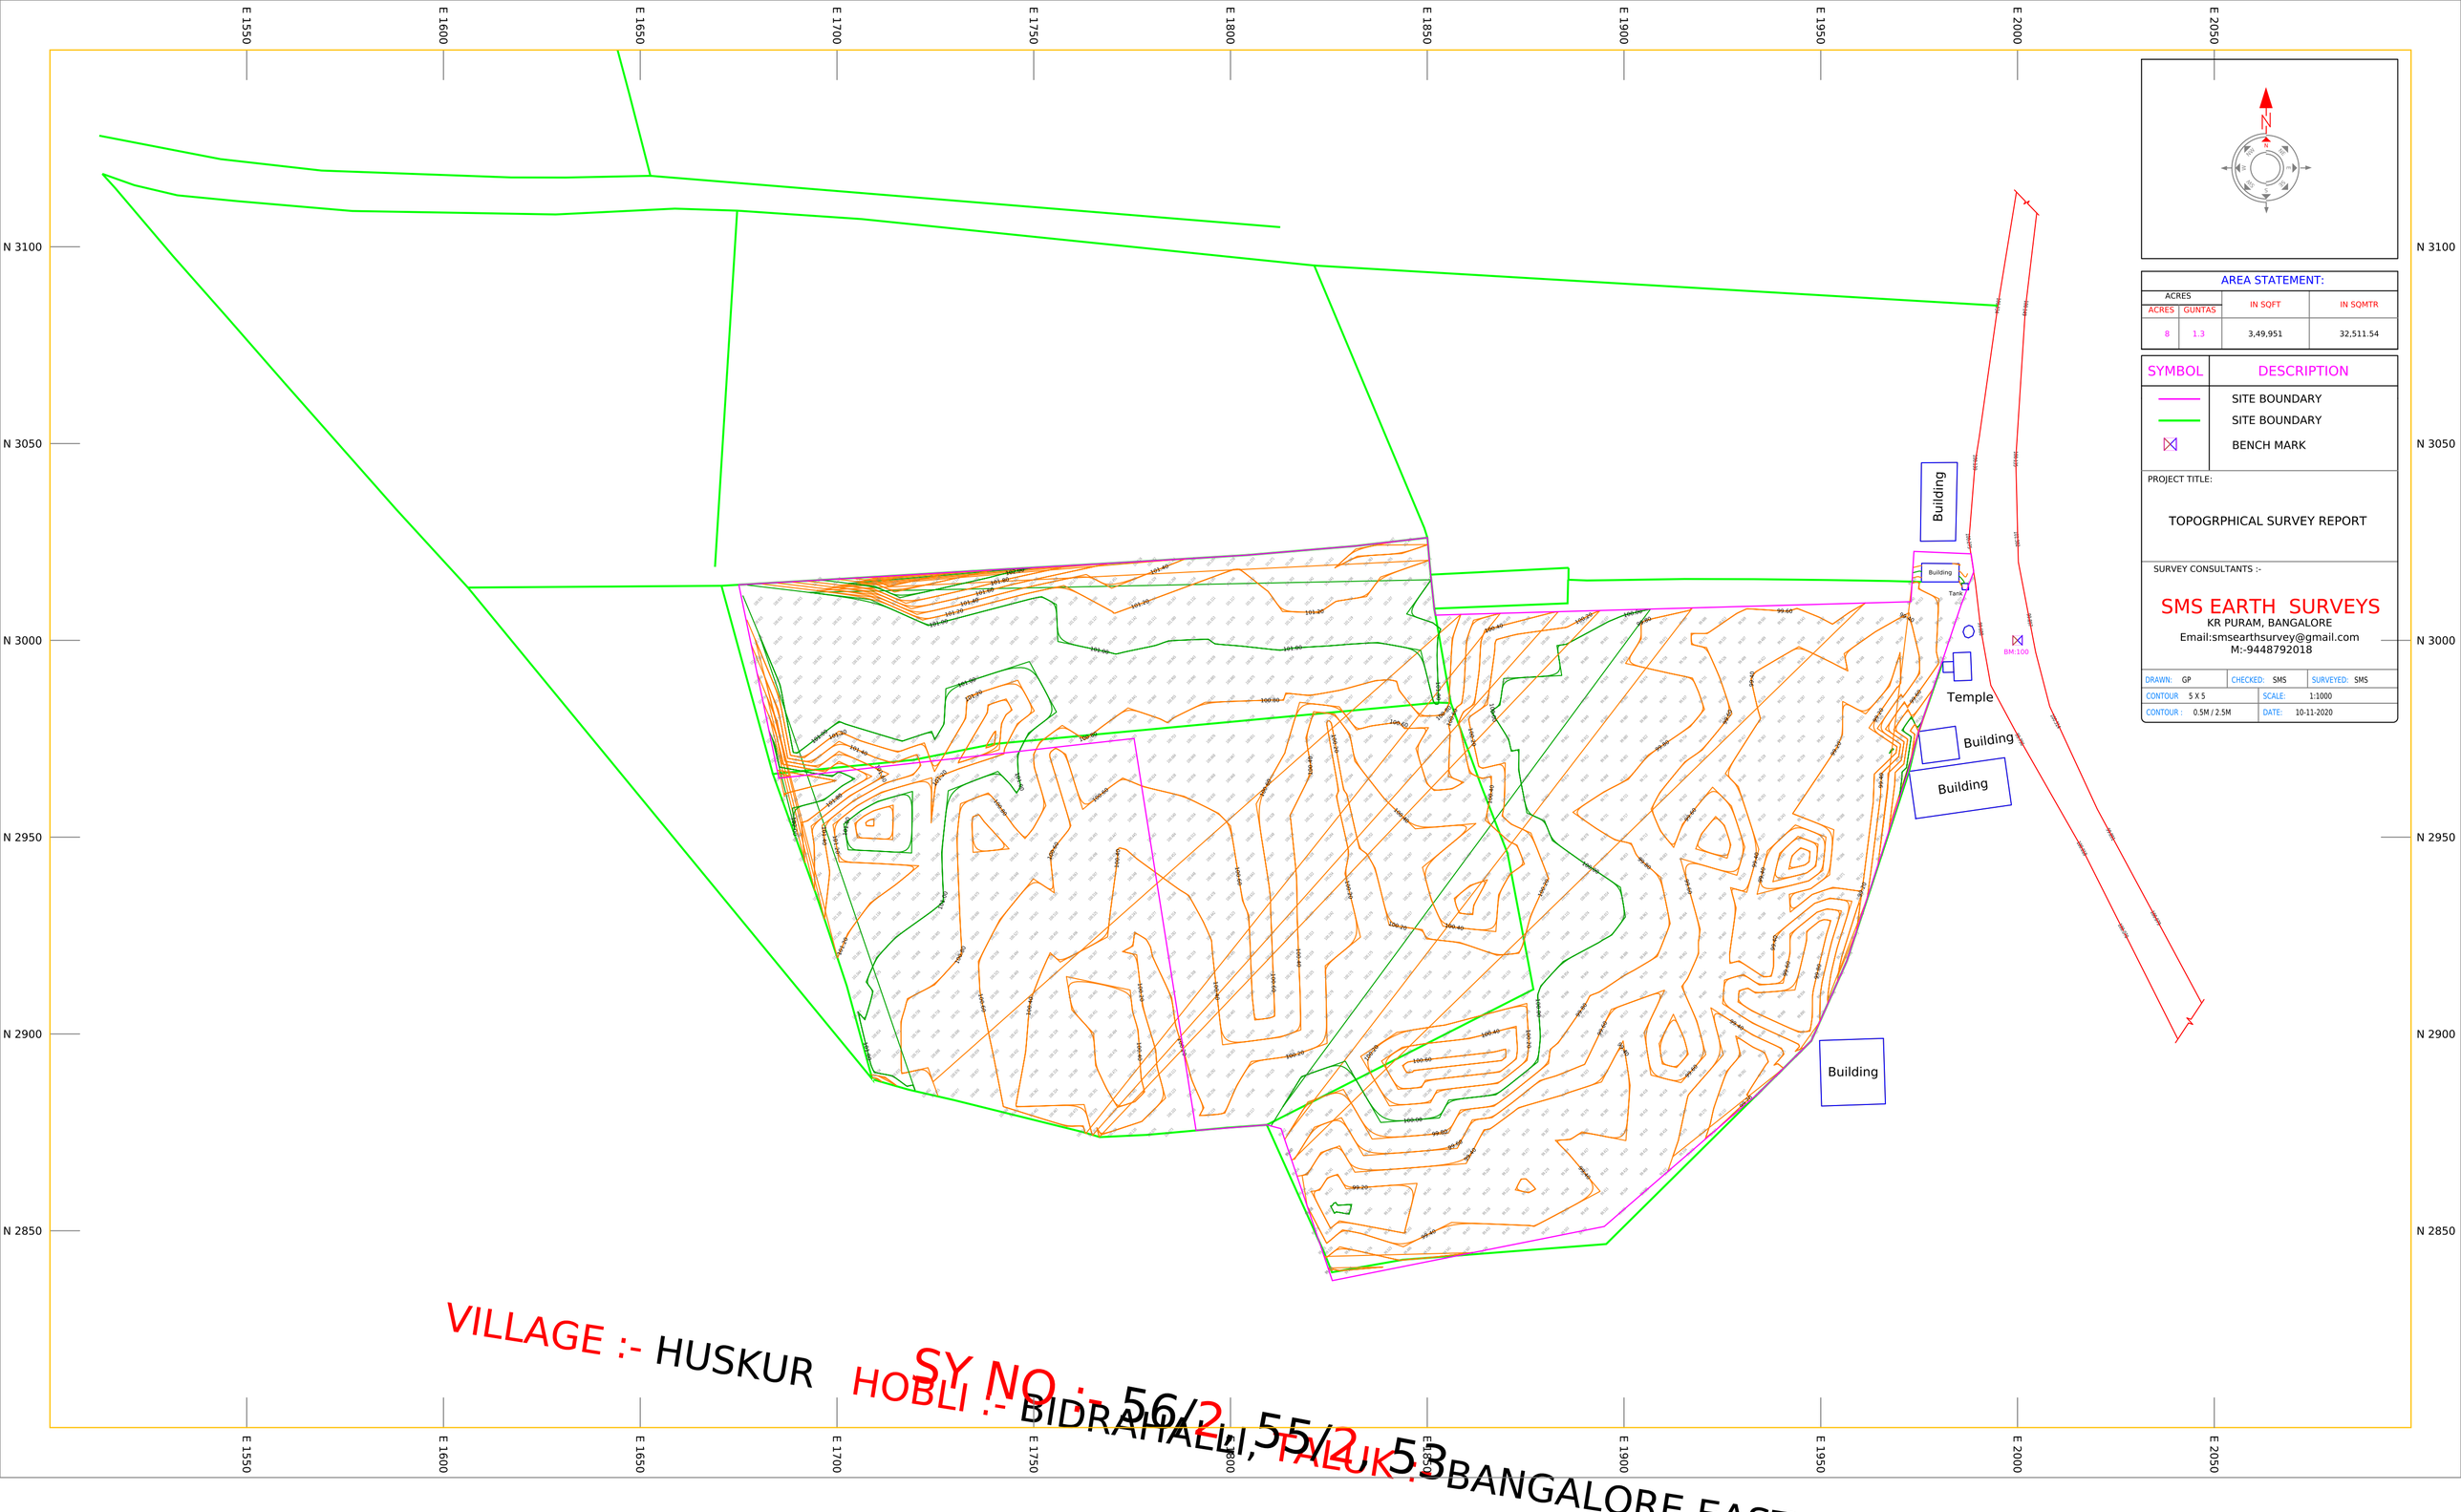


N

## AREA STATEMENT:

| ACRES | | IN SQFT | IN SQMTR |
|---|---|---|---|
| ACRES | GUNTAS | | |
| 8 | 1.3 | 3,49,951 | 32,511.54 |

| SYMBOL | DESCRIPTION |
|---|---|
| | SITE BOUNDARY |
| | SITE BOUNDARY |
| | BENCH MARK |

PROJECT TITLE:

TOPOGRPHICAL SURVEY REPORT


SURVEY CONSULTANTS :-

SMS EARTH SURVEYS
KR PURAM, BANGALORE
Email:smsearthsurvey@gmail.com
M:-9448792018


| | | | |
|---|---|---|---|
| DRAWN: GP | CHECKED: SMS | SURVEYED: SMS | |
| CONTOUR 5 X 5 | SCALE: 1:1000 | | |
| CONTOUR : 0.5M / 2.5M | DATE: 10-11-2020 | | |

VILLAGE :- HUSKUR HOBLI :- BIDRAHALLI, TALUK :- BANGALORE EAST

SY NO :- 56/1, 55/2, 53