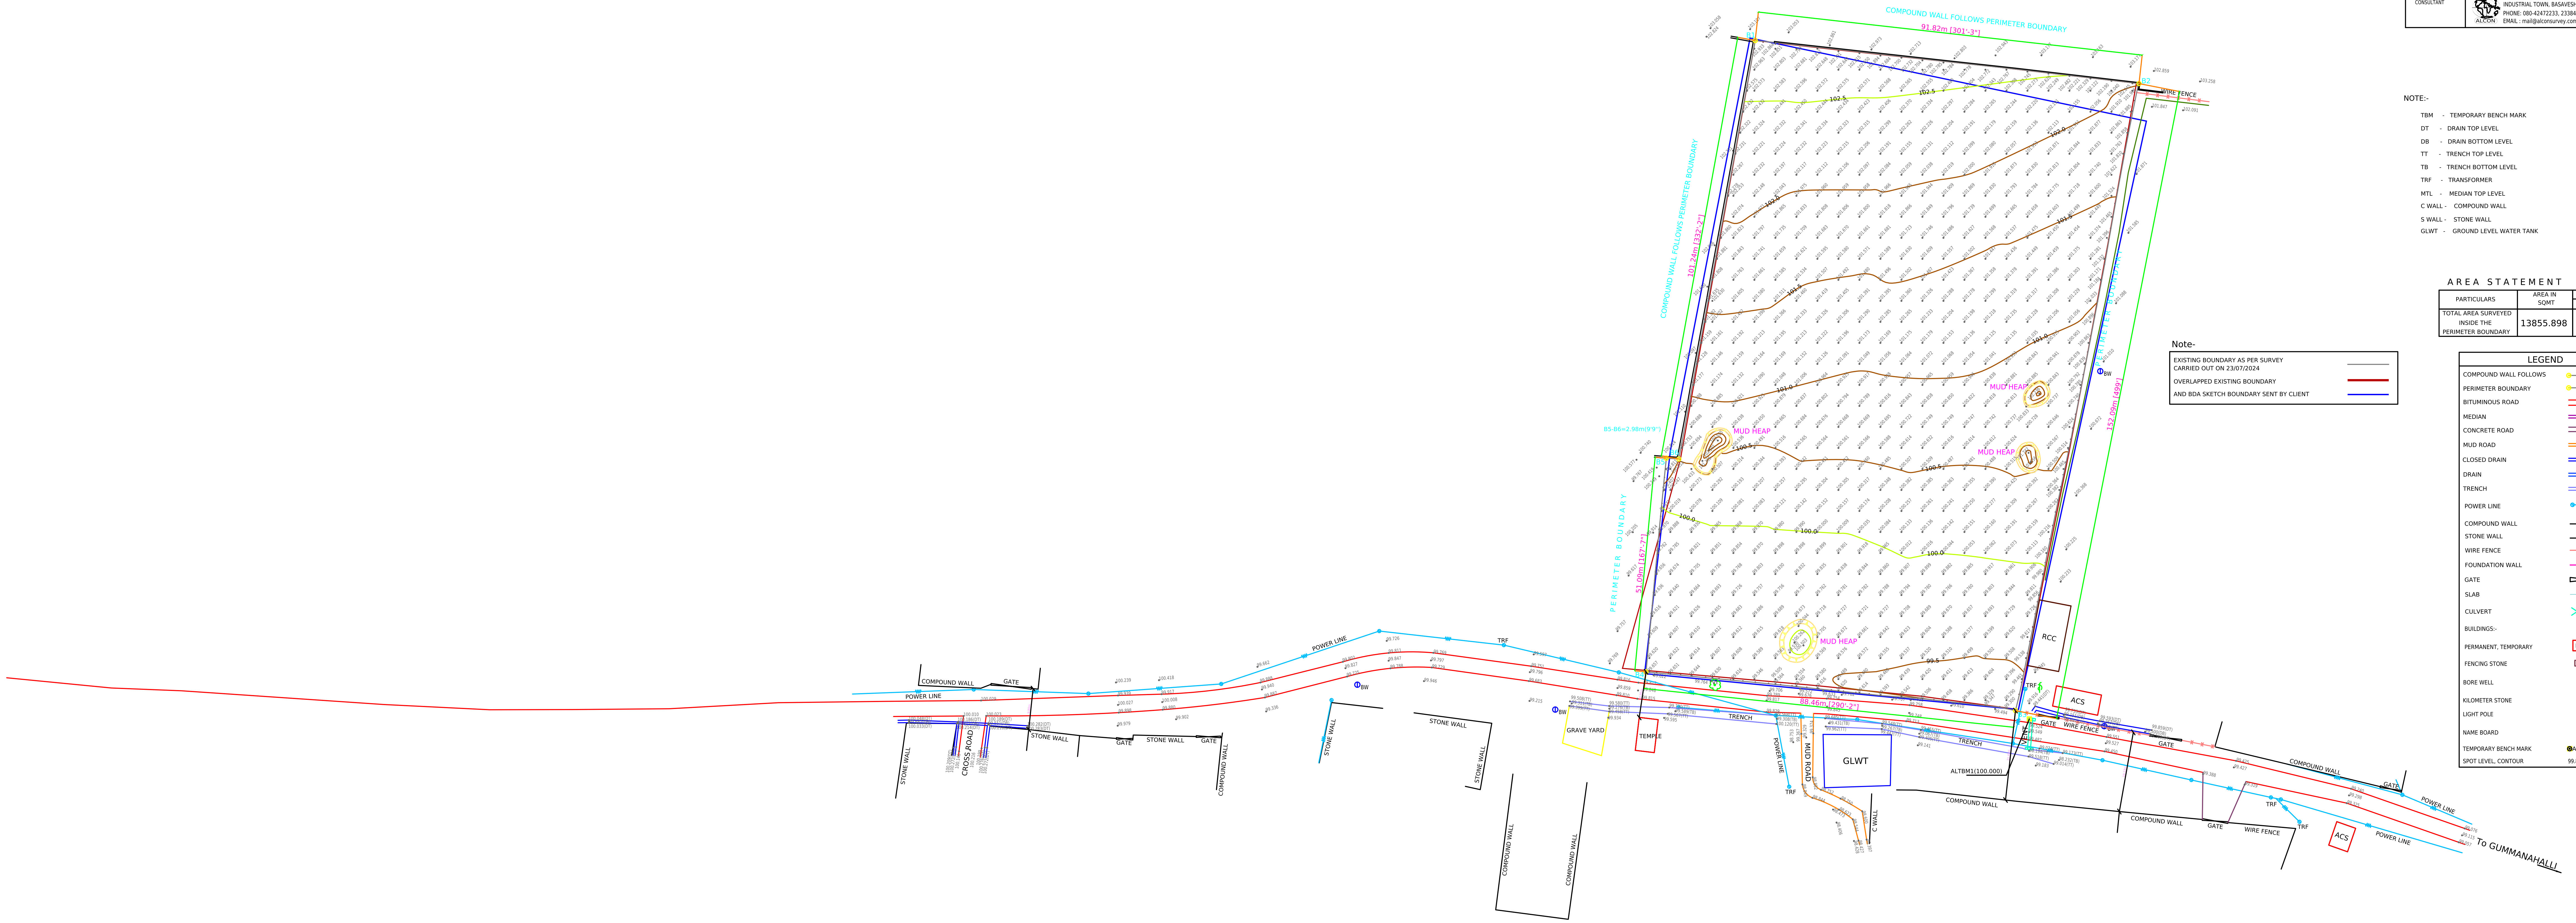


CLIENT:

Mr. HARISH

BAGALUR

PROJECT:

TOPOGRAPHICAL SURVEY OF LAND AT BAGALUR VILLAGE BENGALURU

SEASON : 11/07/2024

SURVEYOR : SATHISH R

DRAWN : Nanjundaiah.E

S C A L E

30m 20 10 0 30m

1:1000 OR 1CM=10.0m, CONTOUR INTERVAL-0.5m

DRAWING No. AL\H\BAN\01\2024

REF. DMS/ENG/TP/LS/WORK-2024/JULY/ Mr.HARISH-BAGALUR

SHEET: 1 OF 1

CONSULTANT

ALCON CONSULTING ENGINEERS (INDIA) PVT. LTD.
No. 35, 4th MAIN, 4th STAGE, NEXT TO TRINITY MOTORS,
INDUSTRIAL TOWN, BASAVESHWARANAGAR, BENGALURU-560 079
PHONE: 080-42472233, 23384676, FAX : 91(080)42472222
EMAIL : mail@alconsurvey.com

NOTE:-

- TBM - TEMPORARY BENCH MARK
- DT - DRAIN TOP LEVEL
- DB - DRAIN BOTTOM LEVEL
- TT - TRENCH TOP LEVEL
- TB - TRENCH BOTTOM LEVEL
- TRF - TRANSFORMER
- MTL - MEDIAN TOP LEVEL
- C WALL - COMPOUND WALL
- S WALL - STONE WALL
- GLWT - GROUND LEVEL WATER TANK

N

AREA STATEMENT

PARTICULARS	AREA IN SQMT	AREA IN	
		ACRE	GUNTAS
TOTAL AREA SURVEYED INSIDE THE PERIMETER BOUNDARY	13855.898	3	16.955

Note-

- EXISTING BOUNDARY AS PER SURVEY CARRIED OUT ON 23/07/2024
- OVERLAPPED EXISTING BOUNDARY
- AND BDA SKETCH BOUNDARY SENT BY CLIENT

LEGEND

- COMPOUND WALL FOLLOWS
- PERIMETER BOUNDARY
- BITUMINOUS ROAD
- MEDIAN
- CONCRETE ROAD
- MUD ROAD
- CLOSED DRAIN
- DRAIN
- TRENCH
- POWER LINE
- COMPOUND WALL
- STONE WALL
- WIRE FENCE
- FOUNDATION WALL
- GATE
- SLAB
- CULVERT
- BUILDINGS:-
- PERMANENT, TEMPORARY — RCC ACS
- FENCING STONE
- BORE WELL — BW
- KILOMETER STONE — KMS
- LIGHT POLE — LP
- NAME BOARD — NB
- TEMPORARY BENCH MARK — ALTBM1(100.000)
- SPOT LEVEL, CONTOUR — 99.845 99.0

TYPE OF TREES

- COCONUT
- EUCALYPTUS
- NT-NEEM
- VT-HONGE