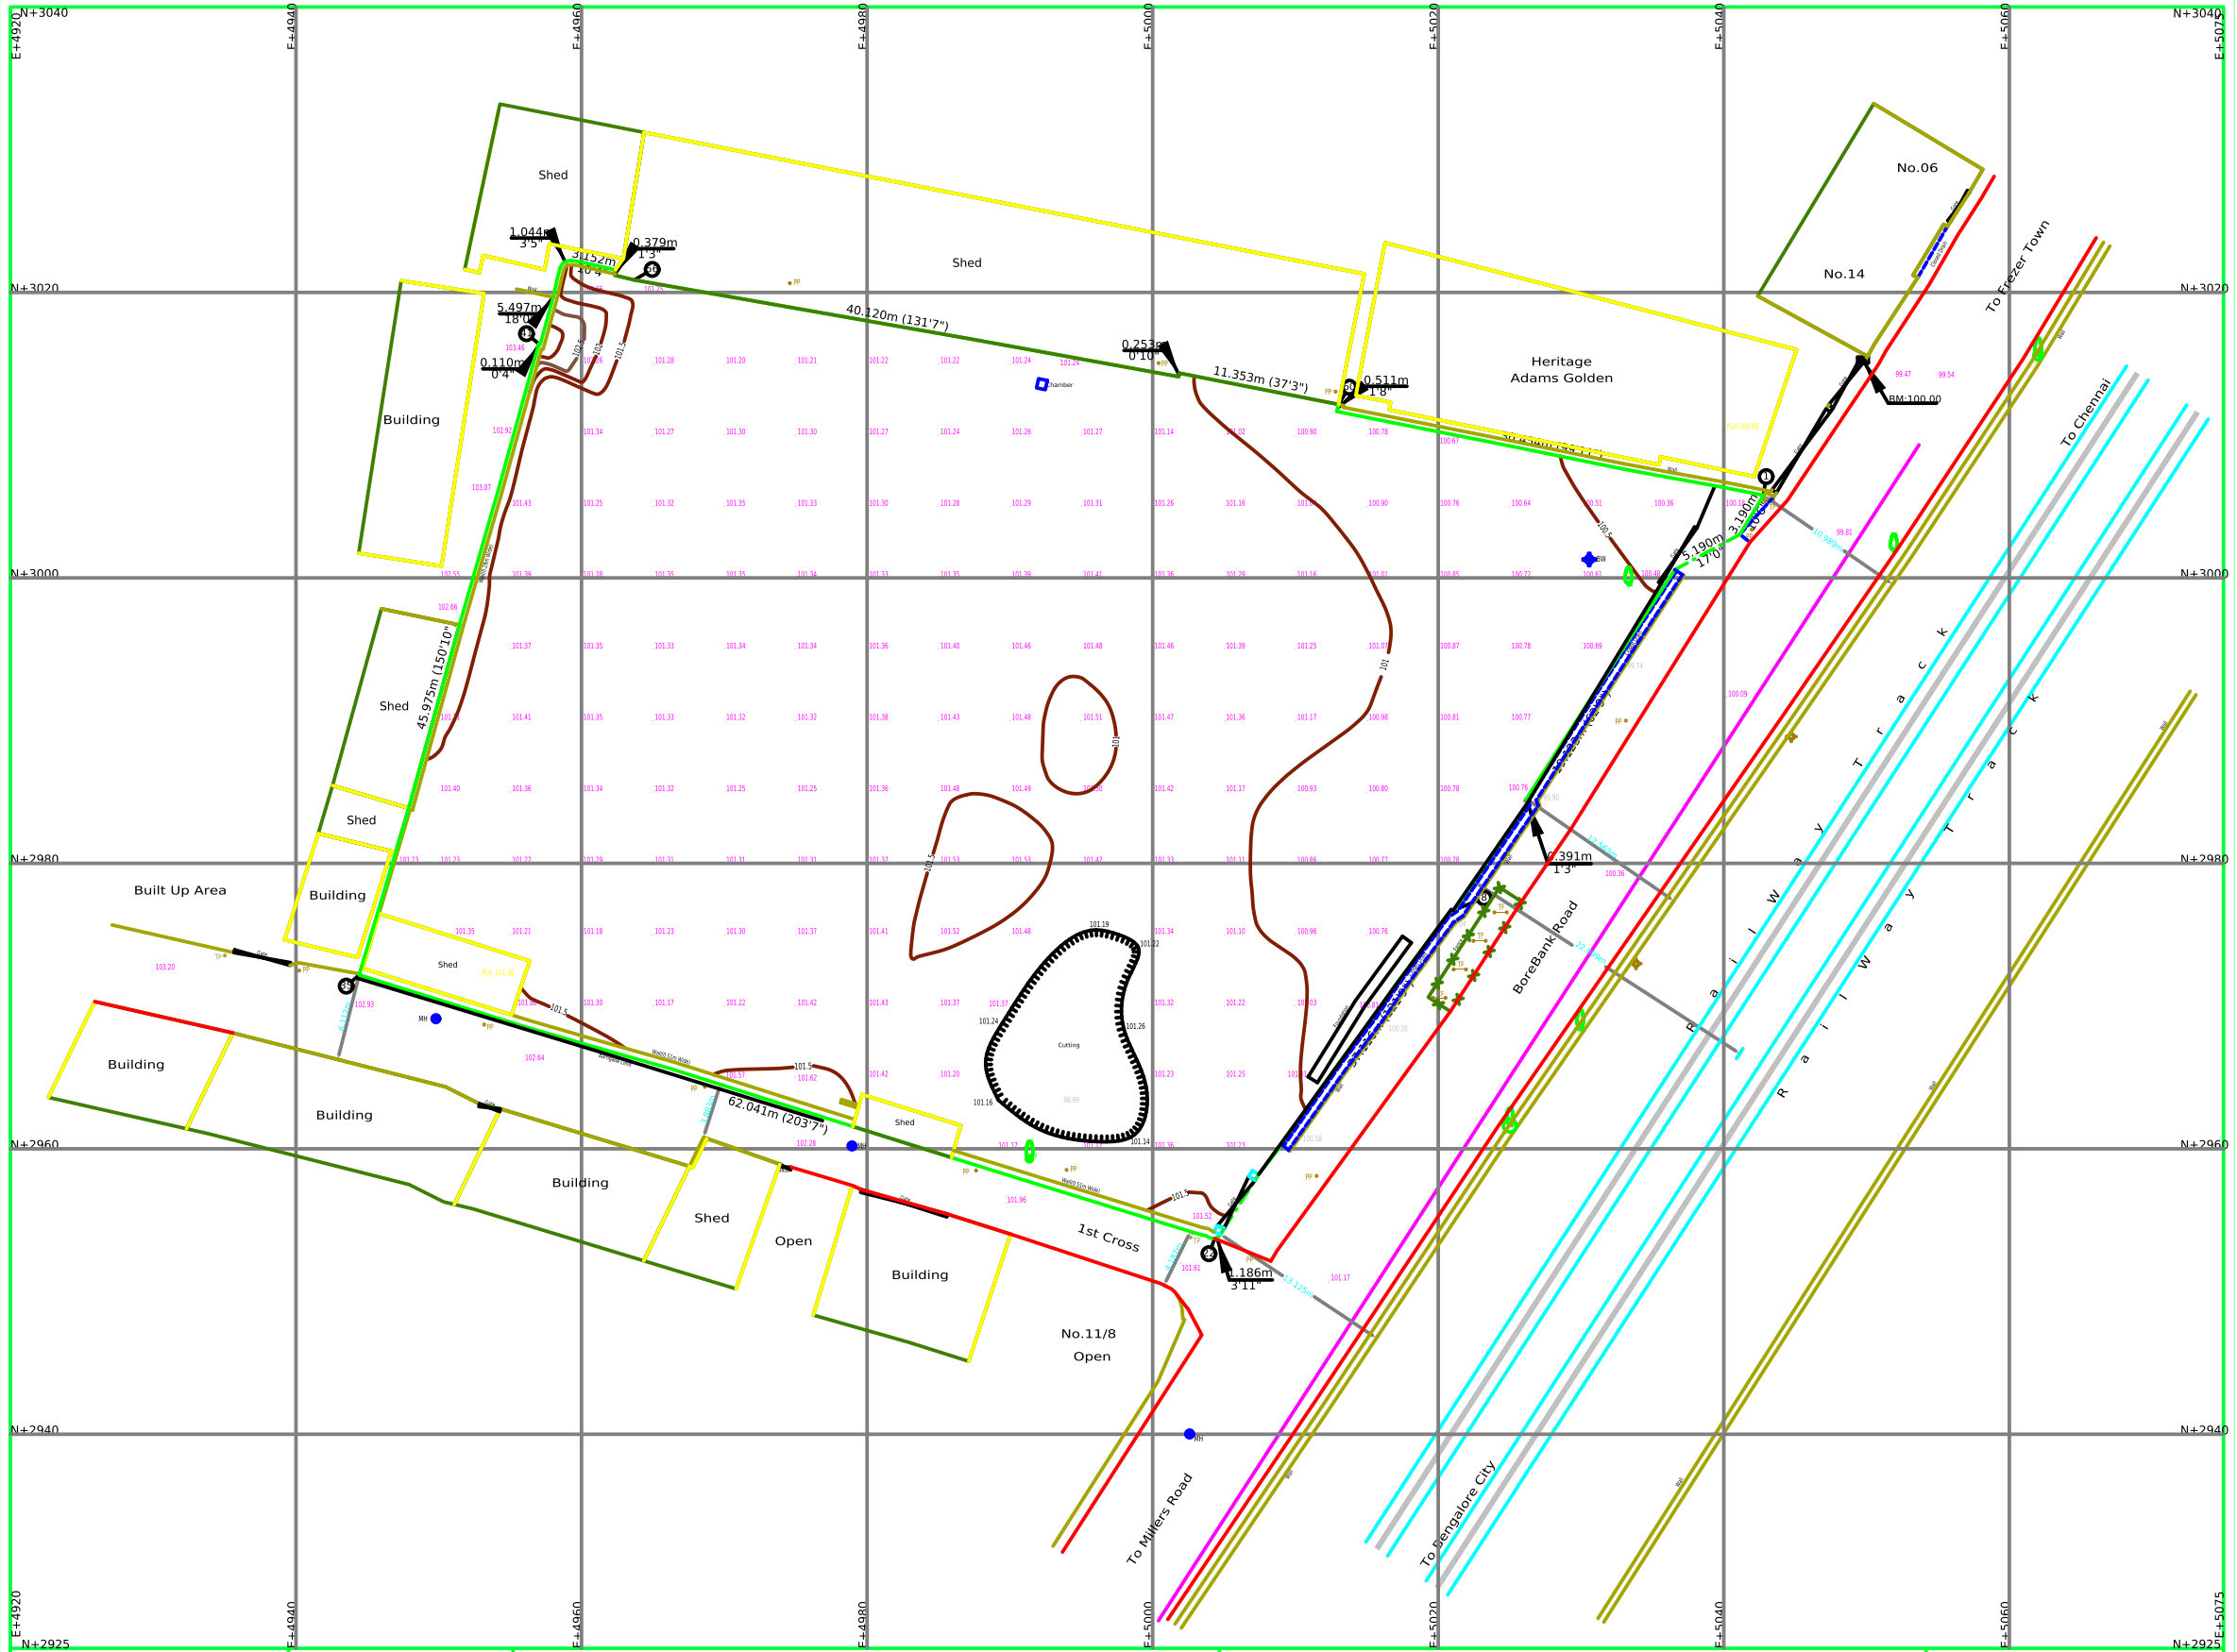


LEGEND

POWER POLE, LAMP POST, TELEPHONE POLE — PP, LP, TP
ROAD, DRAIN, BENCH MARK
MANHOLE, GATE, FENCE — MH
CHAMBER, TRANSFORMER, BOREWELL — CH, TF, BW
CUTTING
TREES: MANGO, JACK FRUIT, OTHERS

NOTE

* Grids Shown on this Map is based on the Magnetic North.
Grid Values Easting +5000, Northing +3000 are Arbitrary.

AREA STATEMENT

Total Area of the Site ------- 01 Acre 0.53 Guntas
(OR)
4100 Sqmt / 44136 Sqft

BOUNDARY BEARINGS

Sl. No.	DISTANCE (in m)	BEARING(°) (Anticlockwise)
1		
2	3.190	148.91611
3	5.190	118.51173
4	3.777	146.68864
5	9.317	147.05709
6	6.029	147.34220
7	0.391	197.42341
8	8.913	145.64892
9	0.760	124.31509
10	6.336	143.44627
11	2.374	146.18954
12	0.447	142.47010
13	3.616	142.84144
14	7.030	145.05932
15	2.657	142.03851
16	0.486	149.05645

Sl. No.	DISTANCE (in m)	BEARING(°) (Anticlockwise)
17	3.985	147.09547
18	0.460	150.59478
19	0.052	131.08175
20	0.105	148.57043
21	0.238	128.84816
22	0.168	109.51587
23	0.210	86.45764
24	0.222	72.13717
25	0.243	59.31928
26	0.307	79.09329
27	0.335	73.72613
28	0.490	73.41266
29	15.105	72.81026
30	13.695	72.54414
31	9.182	72.31096
32	5.647	74.10060

Sl. No.	DISTANCE (in m)	BEARING(°) (Anticlockwise)
33	5.036	73.74207
34	0.285	72.83808
35	11.959	72.64083
36	0.078	346.67547
37	8.898	343.42658
38	3.211	343.40502
39	13.323	344.55968
40	9.691	343.92710
41	10.775	344.52428
42	0.110	253.05078
43	3.424	344.67296
44	1.458	347.27935
45	0.616	345.51226
46	0.243	335.22486
47	0.133	323.56089
48	0.103	315.00000

Sl. No.	DISTANCE (in m)	BEARING(°) (Anticlockwise)
49	0.119	301.29304
50	0.203	285.75117
51	0.242	275.68705
52	0.325	263.11526
53	0.399	261.05725
54	2.428	256.93109
55	0.379	176.21611
56	1.394	256.39237
57	23.641	260.04720
58	15.085	259.73150
59	0.253	346.73352
60	11.353	258.87812
61	0.511	165.71890
62	13.512	258.72001
63	6.771	258.45607
64	3.349	259.41818
1	3.715	259.83033

NORTH

N

TITLE

TOPO MAP OF SY No. 192
BORE BANK ROAD , BENSEN TOWN , BANGALORE

SCALE — CAD DWG	1 : 1	
SCALE — PLOT	1:200 or 1cm=2m	Contour Interval = 0.5m
DRAWING No.	438/ 2013	SEASON -- OCTOBER/2013
AREA	TOTAL AREA OF THE SITE = 4100 Sqmt / 44136 Sqft / 01 Acre 0.53 G	

SURVEYED & MAPPED BY

GUIDELINE SURVEYS
272 "GUIDELINE HOUSE" 14th Cross, Domlur Lay-out
Bangalore - 560071, Phone:- (080) 25357205, 25353877
Mobile Number : +919845165305 , +919845165260
Fax:- 41258799, E-mail:- guidelinesurveys@gmail.com

CAD FILE :- \\SERVER\GLS\L\LEGACY GROUP\2013\438_13_BENSEN TOWN.dwg