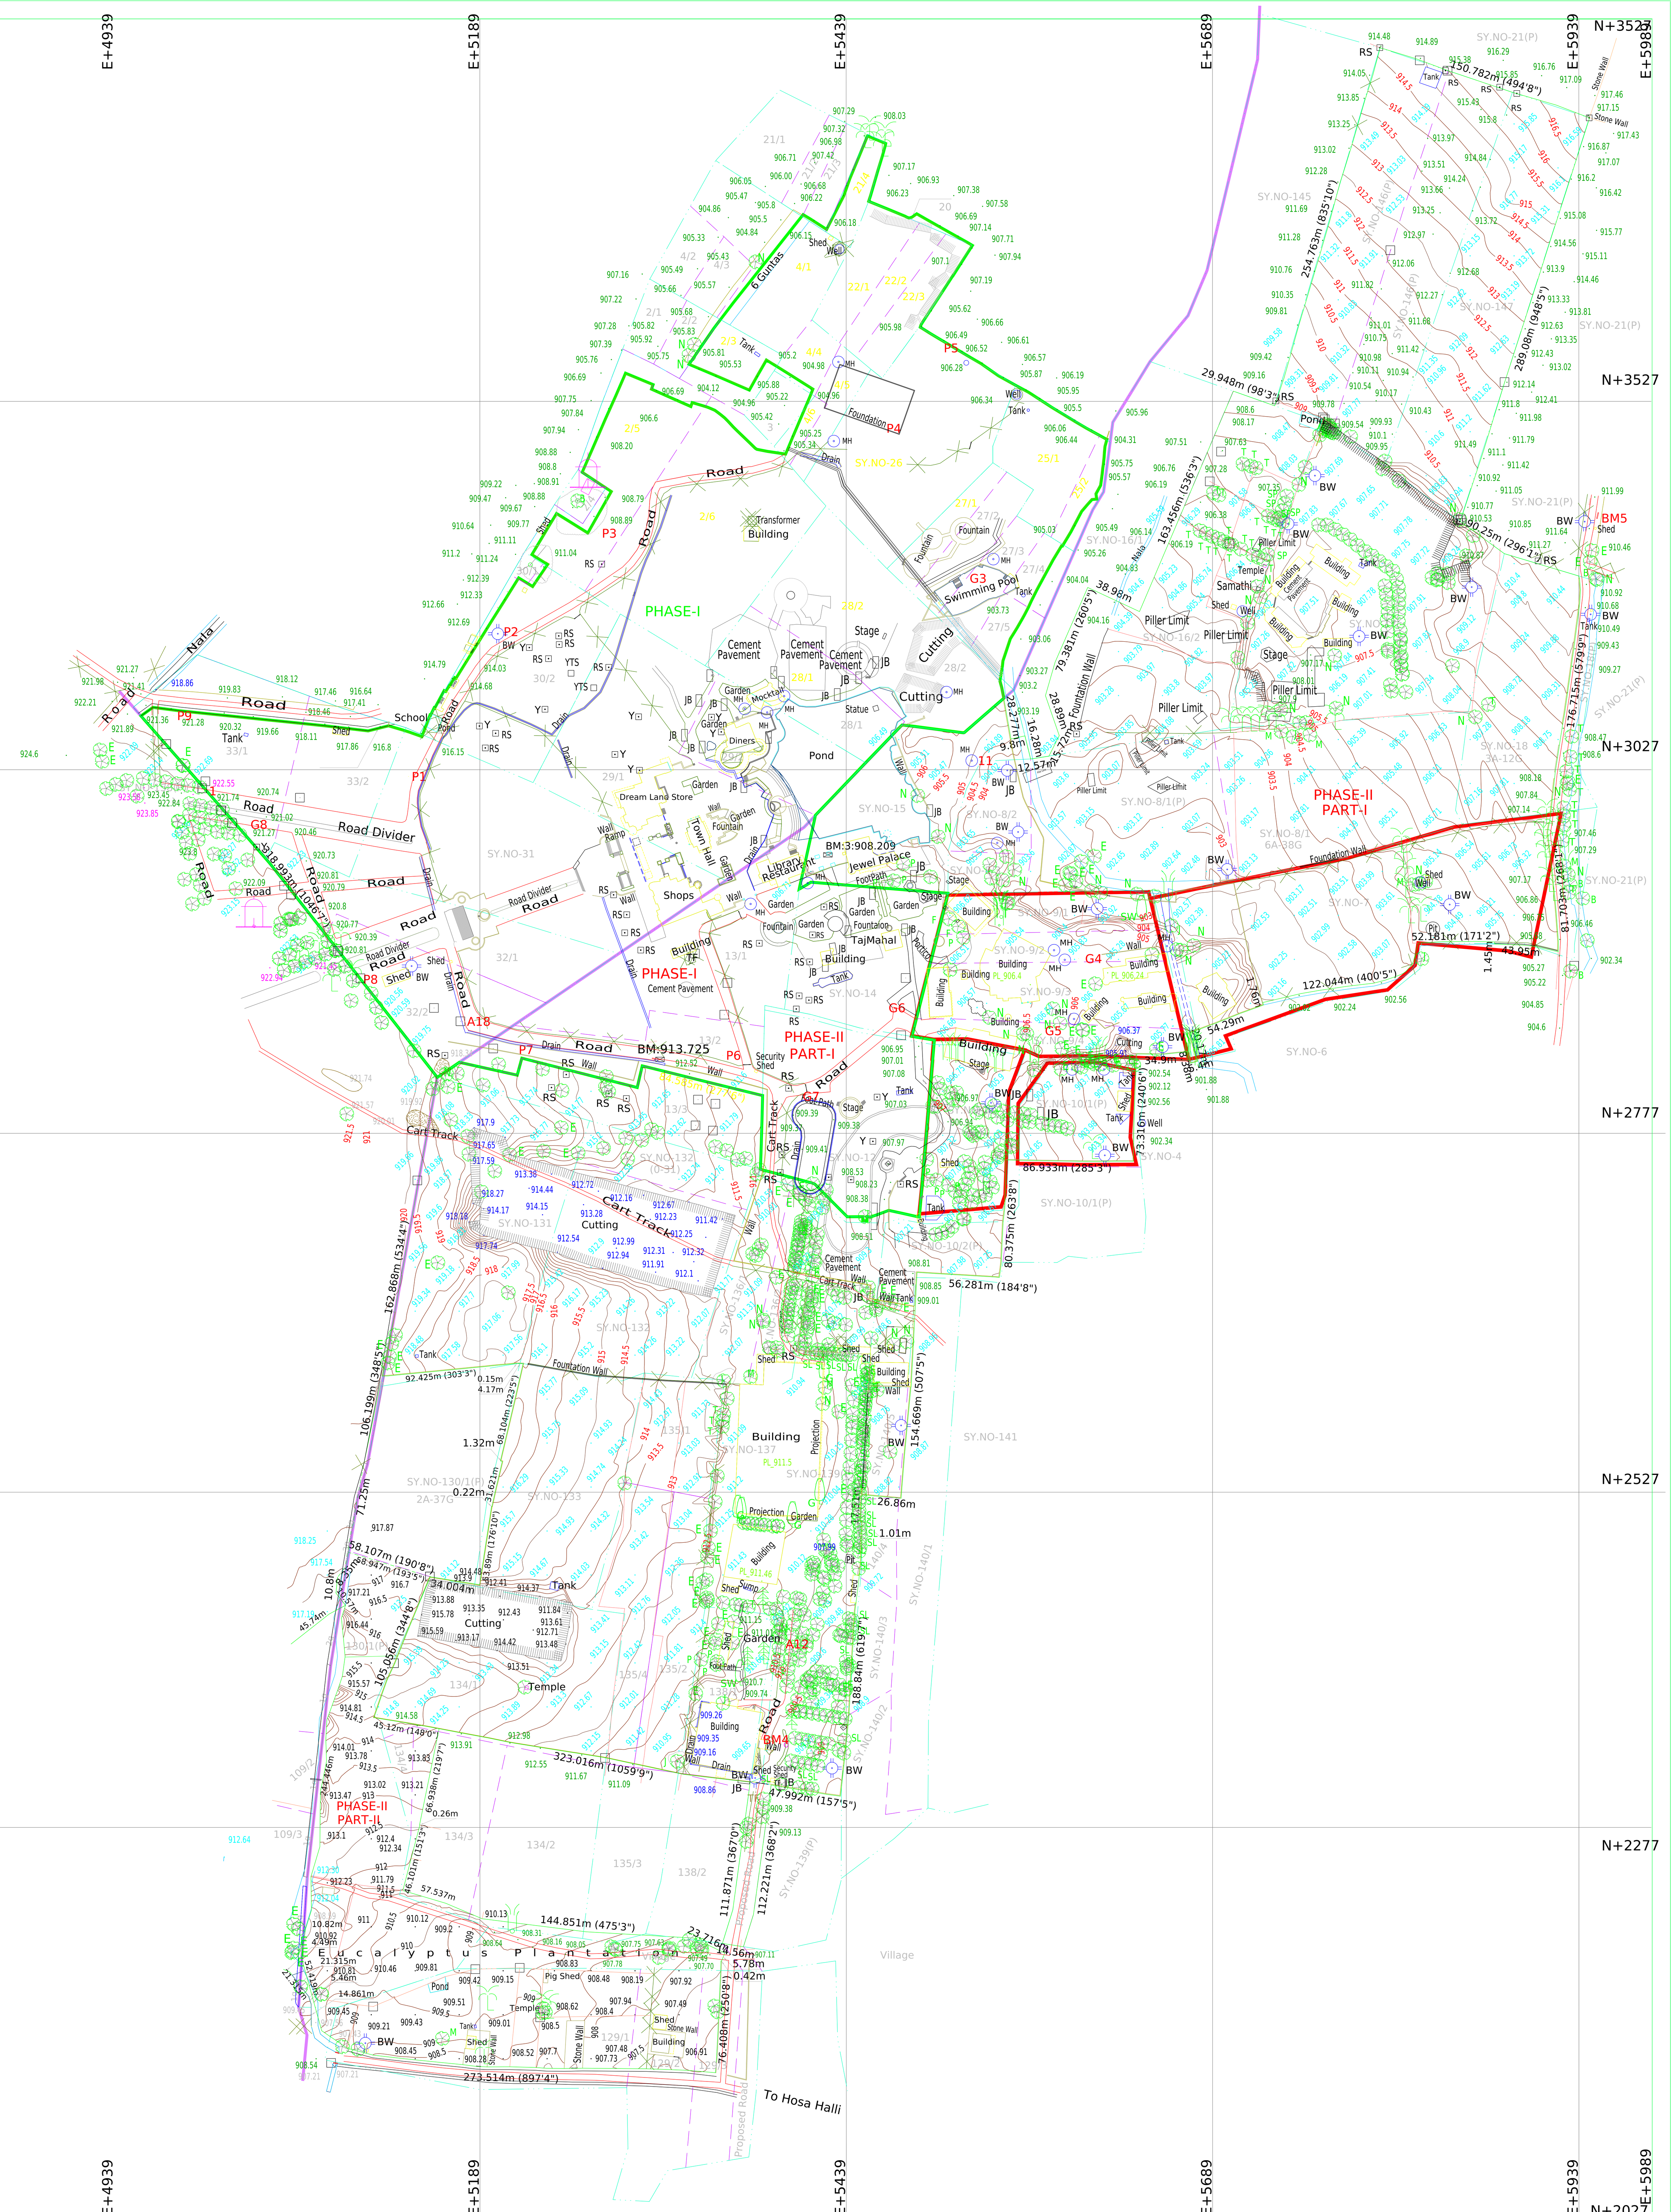


Revenue Limit For The Sy.Nos. With Respect To The Position Shown On This Plan Is Following The Documents Provided By The Client.

Area Statement & the Anlysis Given In This Dwg. Is With Respect To The Site / Boundary In Position To The Related Sy.nos In The Document & Revenue Sketchs(Tipany,Atlas)

All the Level's And Benchmark are Based on the GTS Benchmark +902.60 Located on the Entrance Of The Gothandarama Swamy Temple , Byatarayanapura , Bellary Road.

Boundary Line / Limit Shown On This Plan Are As Shown By The Client.

Grids Shown on this Map is based on the Magnetic North & The Grid Values Easting +5000, Northing +3000 are Arbitrary.

LIST OF CO-OR-DINATES FOR PERMANENT PILLAR

PILLAR	EASTING	NORTHING	HEIGHT	PILLAR	EASTING	NORTHING	HEIGHT	PILLAR	EASTING	NORTHING	HEIGHT
P1	5140.543	3009.864	917.540	A1	5006.738	2887.147	924.528	B7	4369.269	3245.842	929.132
P2	5203.261	3108.635	912.898	A2	4866.657	2902.247	931.678	B8	4264.801	3290.762	930.053
P3	5270.360	3175.799	909.695	A3	4776.393	2788.231	934.629	B9	4156.805	3232.007	930.427
P4	5464.530	3247.371	906.604	A12	5394.85	2417.954	910.419	B10	4071.387	3143.484	929.897
P5	5503.676	3302.208	906.473	A18	5177.509	2842.76	917.999	B11	3962.794	3193.908	929.800
P6	5355.068	2819.559	912.274	B1	4850.809	2911.219	931.201	B12	3859.94	3288.729	930.465
P7	5213.551	2823.459	917.189	B2	4776.651	2927.152	930.932	B13	3749.085	3308.912	930.273
P8	5107.380	2871.471	921.049	B3	4737.004	3076.988	928.115	B14	3618.699	3351.531	930.268
P9	4980.436	3051.348	921.650	B4	4647.79	3121.746	928.092	B15	3494.122	3418.29	930.763
BM4	5379.438	2352.737	910.103	B5	4555.682	3162.497	928.264	B16	3378.099	3440.377	930.656
BM5	5951.597	3186.120	912.349	B6	4467.234	3201.636	928.431				

NORTH

N

TITLE

TOPO MAP OF SY Nos IN. ....

BILLMARANAHALLI , HOSAHALLI

SONNAPPANHALLI & HUNSAMARNAHALLI VILLAGES

JALA HOBLI , DEVANAHALLI TALUK , BANGALORE

SCALE	CAD DWG	1 : 1
	PLOT	1:2500 or 1cm=25m; Contour Interval = 0.5m; 50m 25 0m 50 100 150m
DRAWING No.	545 / 2011	SEASON -- DECEMBER / 2011
AREA	TOTAL AREA OF THE SITE = 283 Acres 25.13 Guntas	

SURVEYED & MAPPED BY

GUIDELINE SURVEYS
272 "GUIDELINE HOUSE" 14th Cross, Domlur Lay-out
Bangalore - 560071, Phone:- (080) 25357205, 25353877
Fax:- 41258799, E-mail:- guidelinesureys@gmail.com

CAD FILE : Server\G\GLS\S\SAMY'S-DREAM-LAND\DECEMBER-2011\2011_545_11_Samy's Dream Land_Revenue_DETAILS.dwg