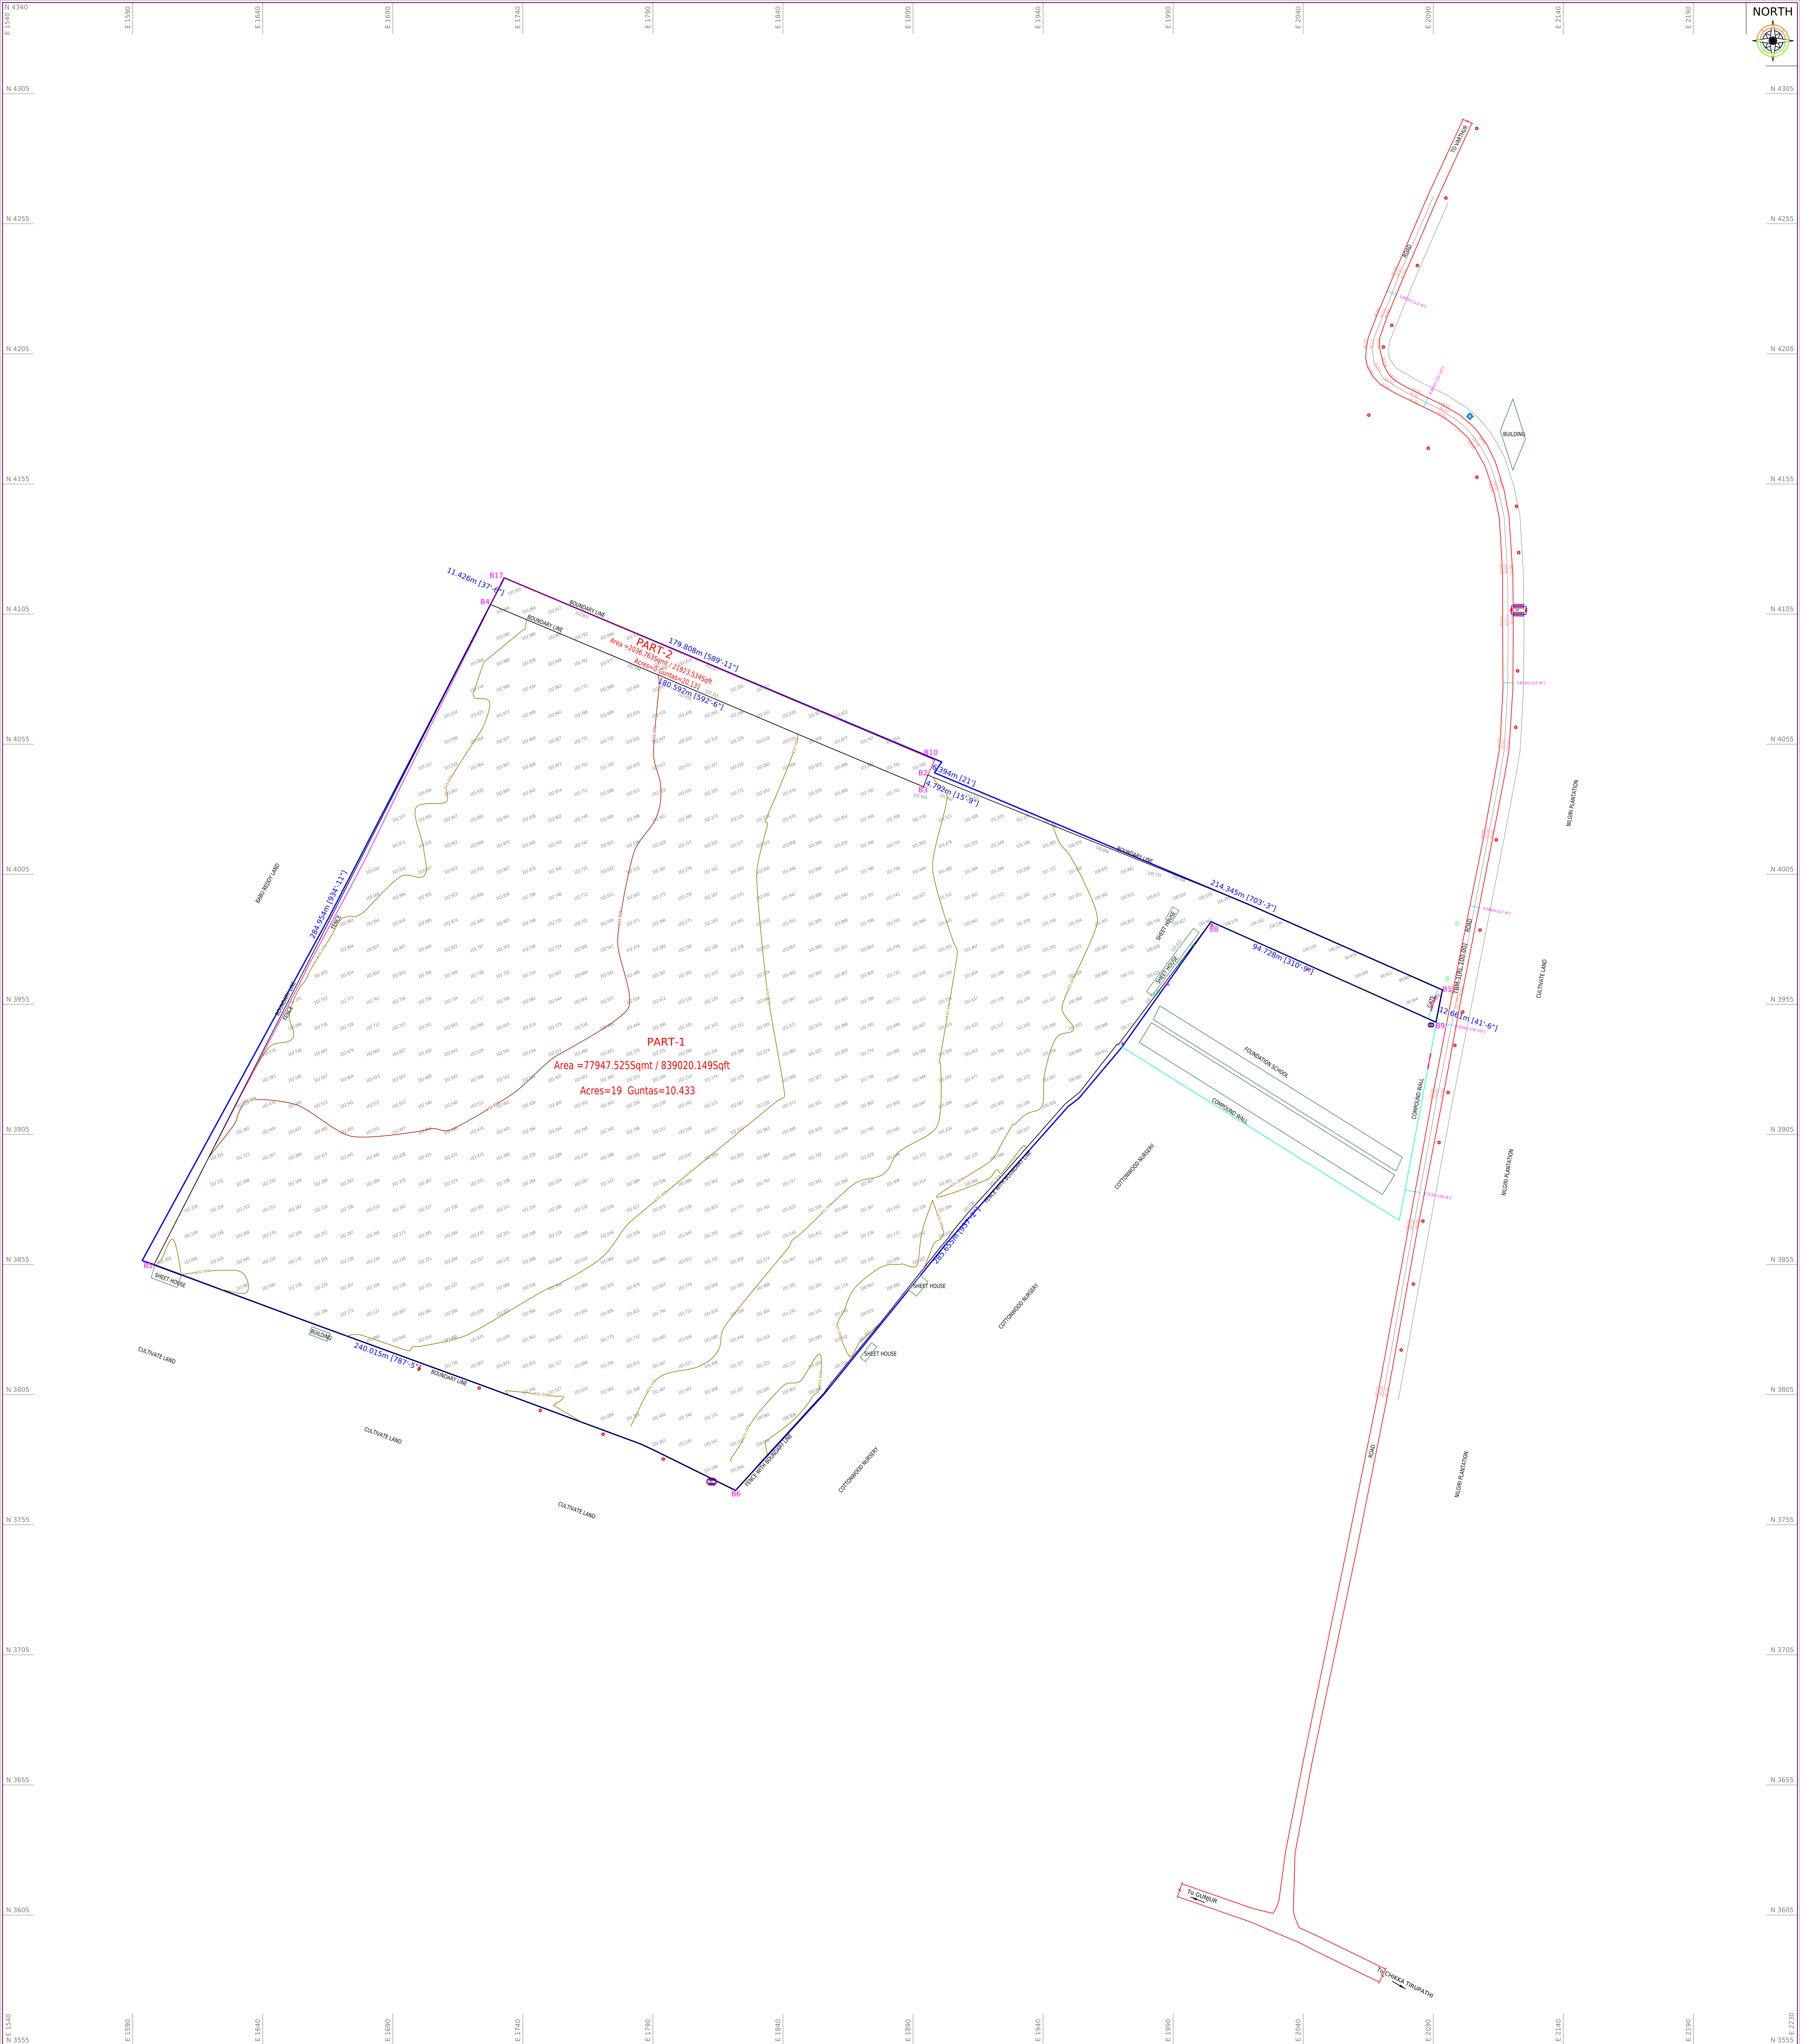


BOUNDARY LINES	
ROAD	
DRAIN	
BOUNDARY POINTS	
BUILDING	
ELECTRIC POLE	
BENCHMARK	
BOREWELL	
TRANSFORMER	
MANHOLE	MH
LAMP POST	LP
TREES	

AREA STATEMENT

AREA	AREA IN SQMT	AREA IN SQFT	AREA IN ACRES/ GUNTAS
PART-1	77947.525	839020.149	19 Acres Guntas=10.433
PART-2	2036.763	21923.534	0 Acres Guntas=20.131
PART-3	29376.225	316203.049	7 Acres Guntas=10.354
PART-4	30517.068	328482.973	7 Acres Guntas=21.630
TOTAL AREA	139877.581	1505629.705	34 Acres Guntas=22.548

TITLE
Topographic Survey Land @ Sy No-
Gunjur village, Bangalore.

CLIENT
- - - - - -

SURVEY CONSULTANT

LARA TECH
#863, 1ST FLOOR, 6TH CROSS, 4TH MAIN
PRAKASH NAGAR, BANGALORE-560021
MOBILE: 9019512371, 9916696801
email:-laratechsurvey@gmail.com

SCALE	SEASON	DWG NO	SURVEYOR	DRAWN	REV
1:1000	05-Feb-2022	LT/2022/03/05/04	SWAMY	Anand	0