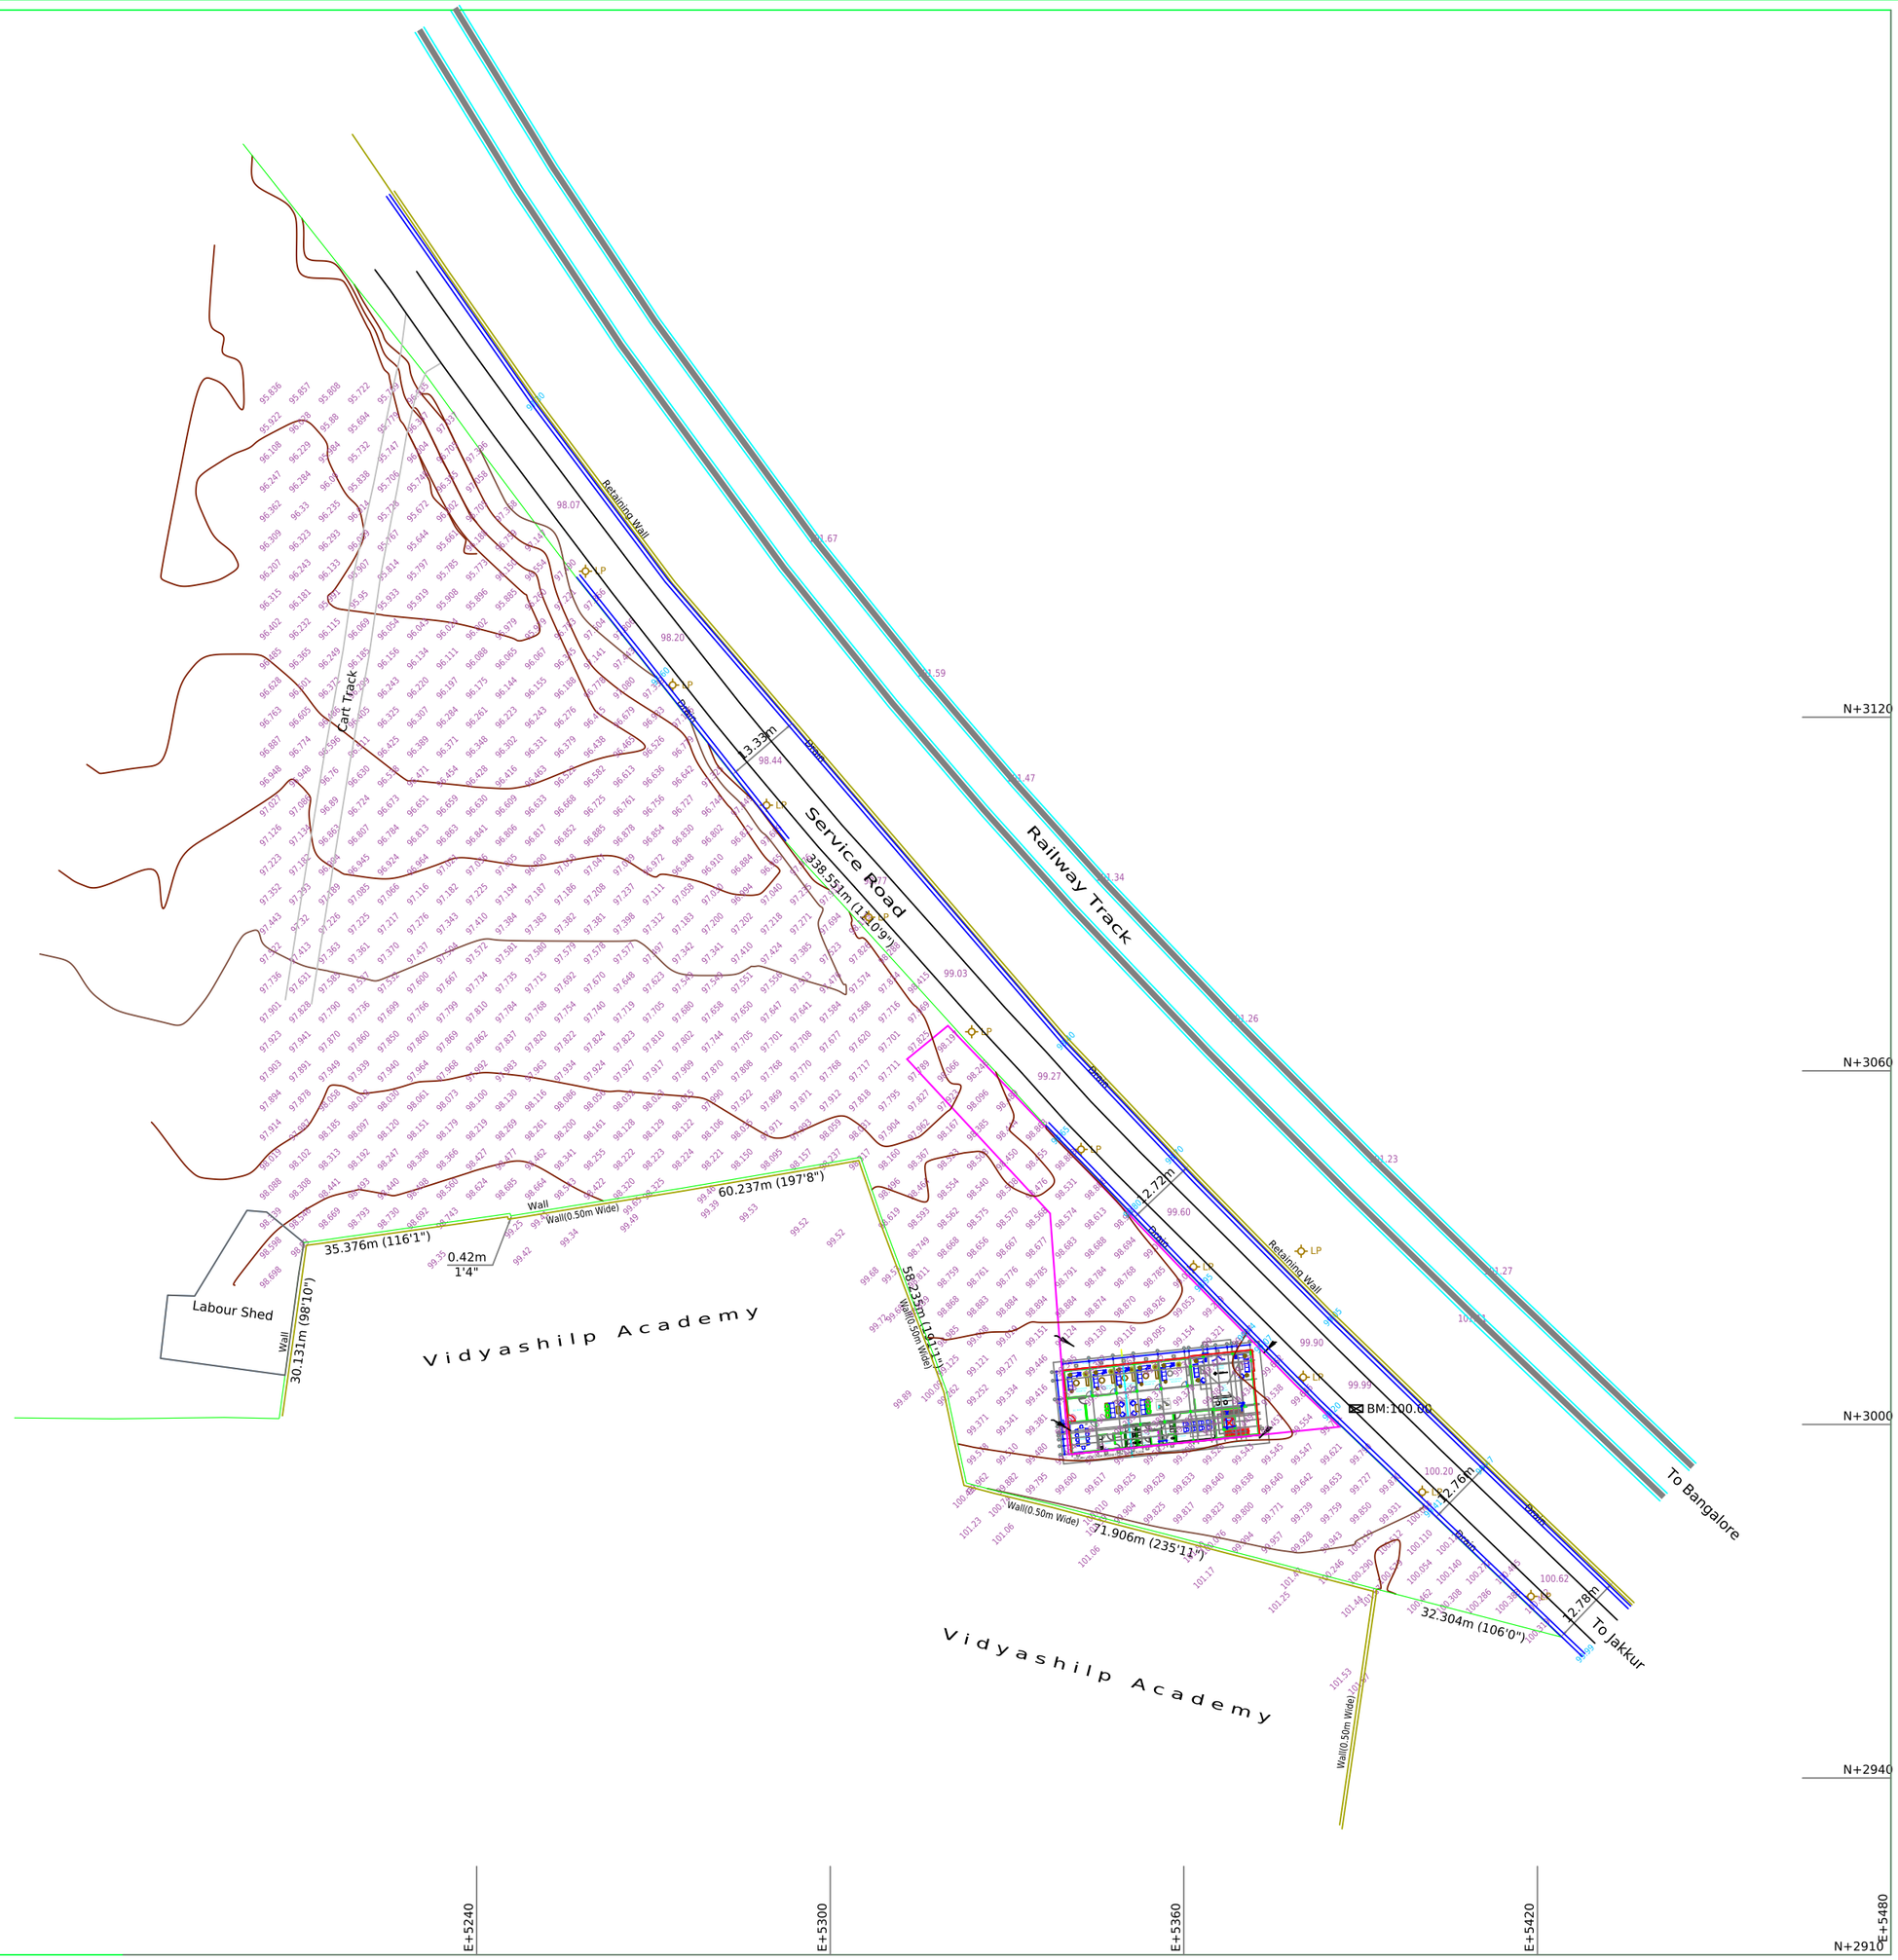


Note

1] Grids Shown on this Map is based on the Magnetic North. Grid Values are Arbitrary Easting +5000, Northing +3000

2] All the Dimensions are in Meters unless otherwise mentioned.

3] Levels are all based on the Benchmark BM:100.00 Marked on the Service Road.

4] The Boundary Measurements and the Area Statement given in this Drawing is for the Boundary in Position shown by the Client.

Rev	Date

Legend

Boundary in Possession

Power Pole, Lamp Post

Road, Cart Track

Field Bund, Drain

Benchmark, Telephone Pole

Contour with Annotation

Block Levels, Invret Levels

Trees: Eucalyptus, Other

Area Statement

Total Area of the Site .....

Client

Title

TOPO MAP OF SY. NO. 40, 43 & 44
OF SHIVANAHALLI VILLAGE,
YELAHANKA HOBLI, BANGALORE NORTH

Surveyed & Mapped By

ASIAN SURVEYS
'Asian House', No. 19, G.F, 7th Cross, Ward No. 85
Doddanekundi Extension, Chinnappanahalli, Bangalore-37
Mob: 9972299777 / 9972178178
E-Mail: urasiansurveys@gmail.com

Drawing No. AS - 23541/2023

Scale: Cad Dwg; Plot

Drawn by: Gnana Prakash