
Lands already in Hand

Likely to be added -1

Likely to be added -2

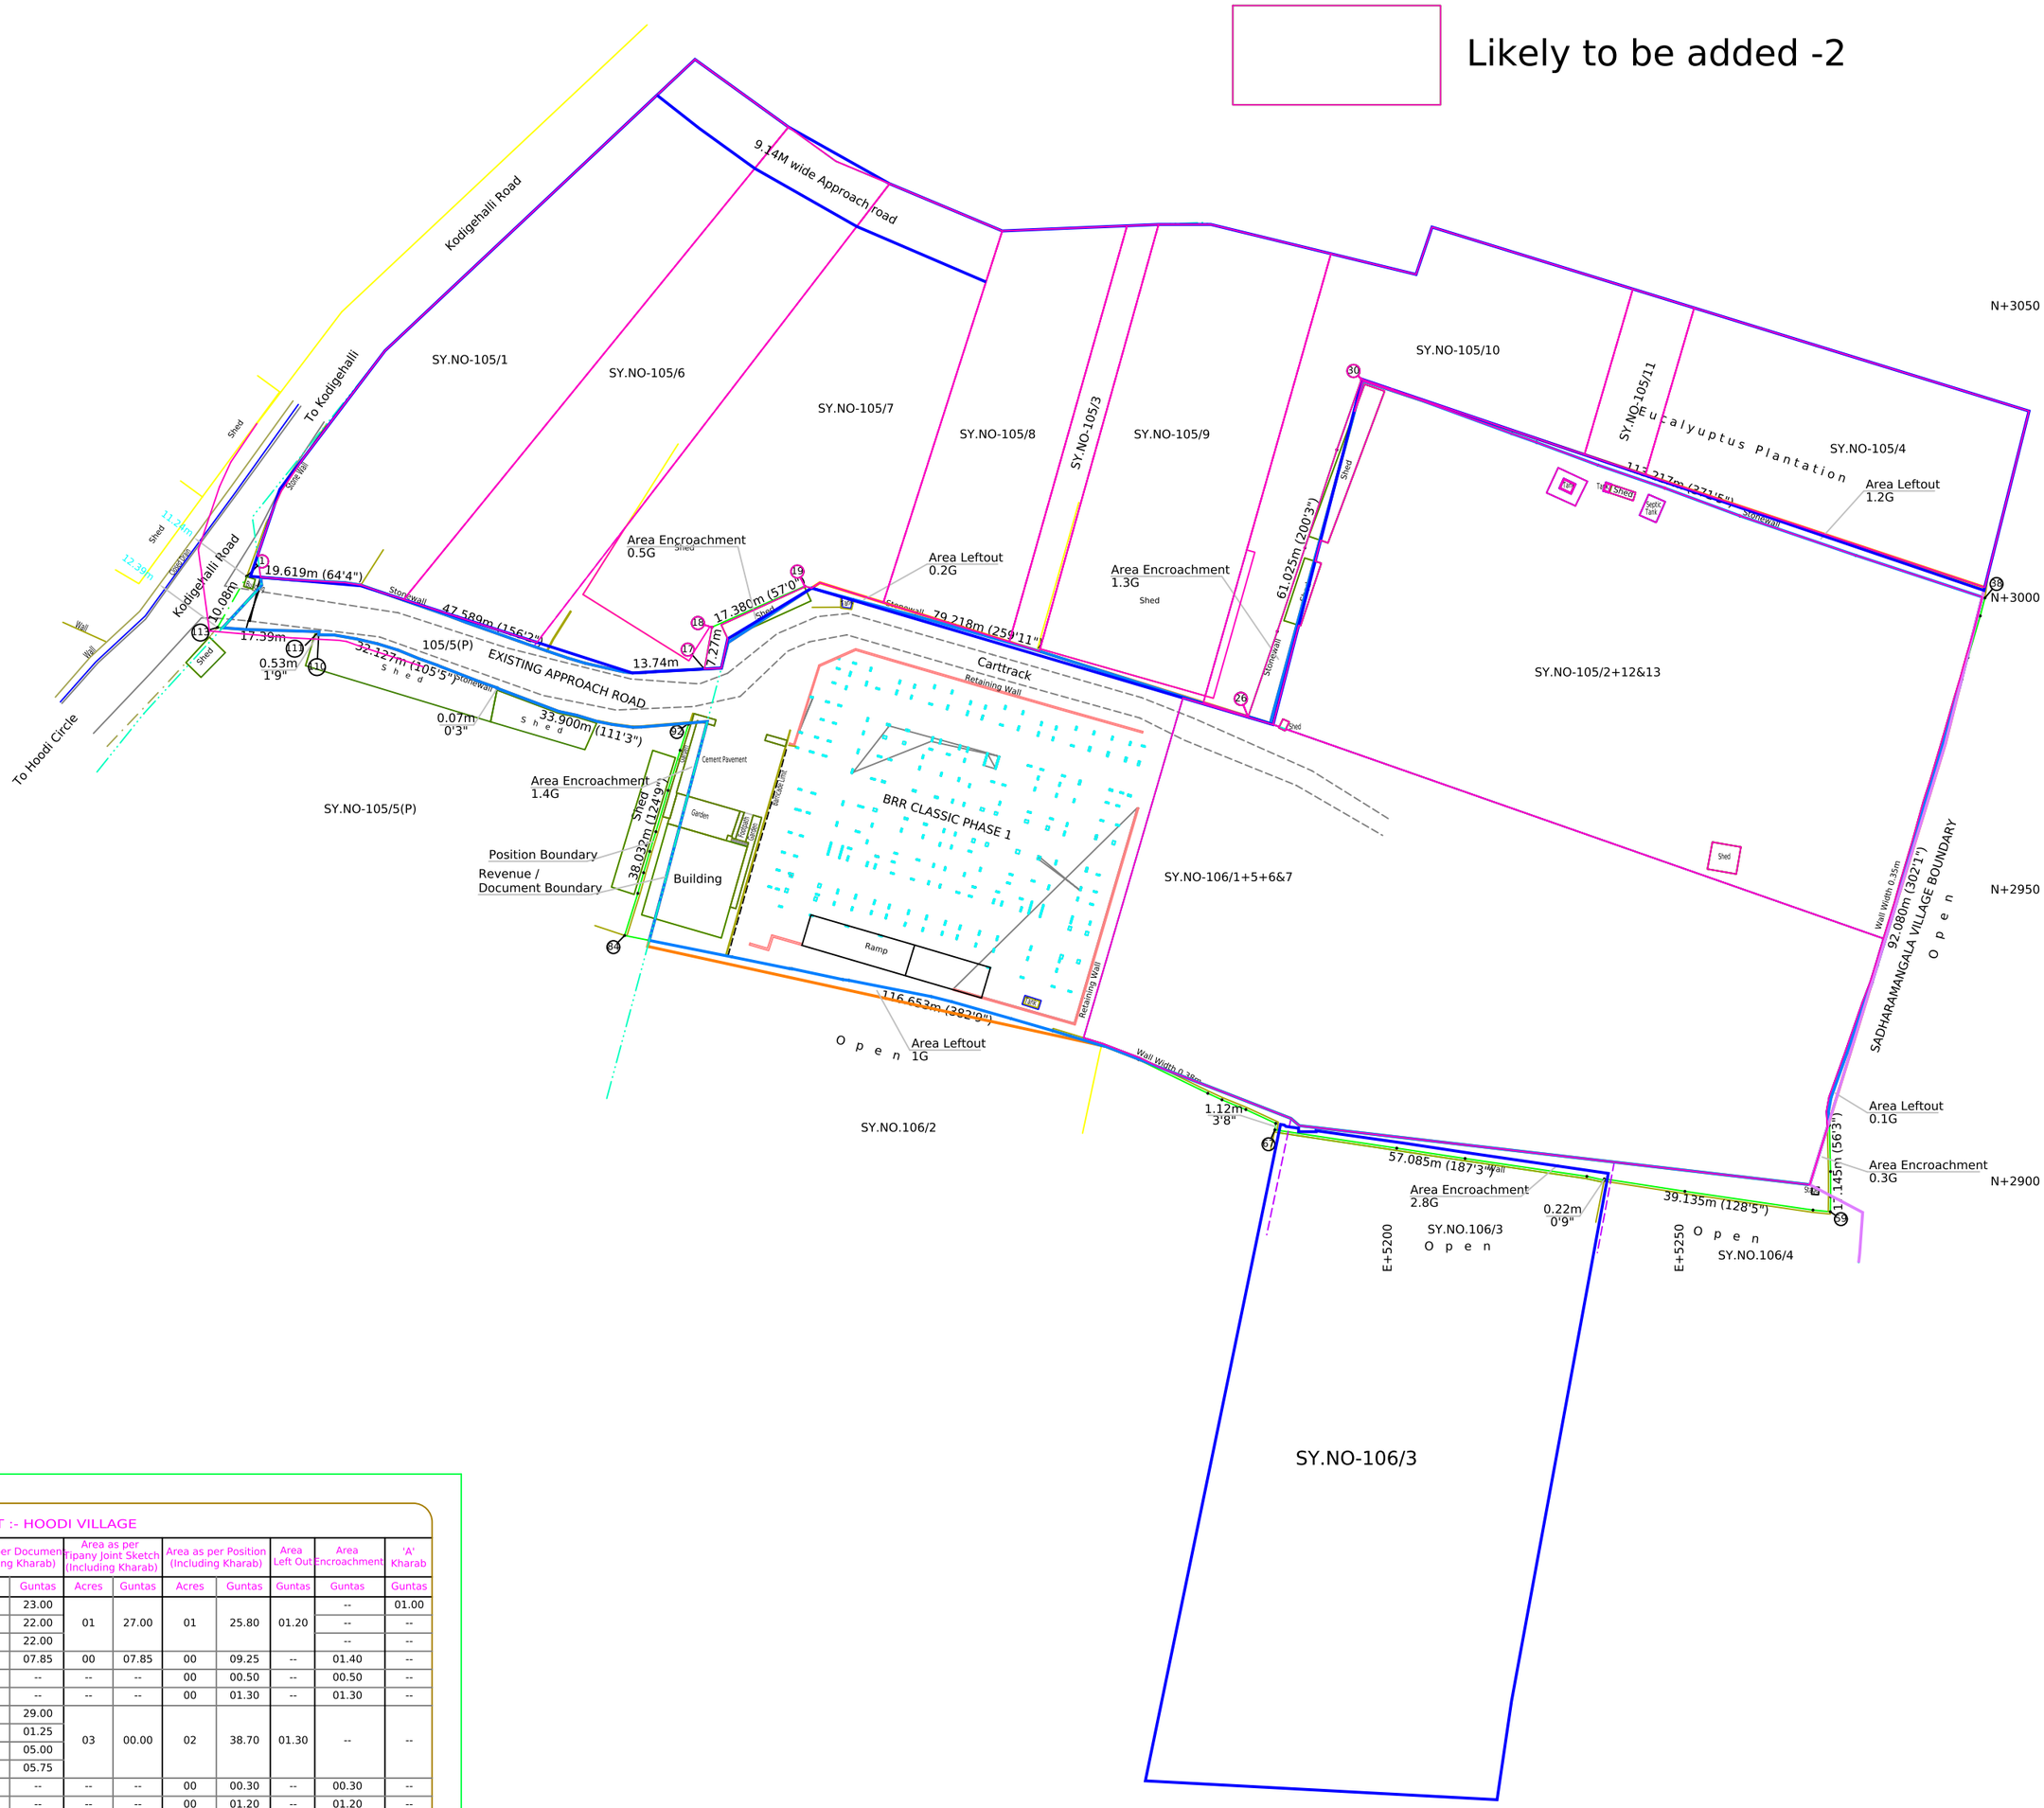

AREA STATEMENT :- HOODI VILLAGE

Sy. Nos.	Area as per Document (Including Kharab)		Area as per Tipany Joint Sketch (Including Kharab)		Area as per Position (Including Kharab)		Area Left Out	Area Encroachment	'A' Kharab
	Acres	Guntas	Acres	Guntas	Acres	Guntas	Guntas	Guntas	Guntas
105/2	00	23.00						--	01.00
105/12	00	22.00	01	27.00	01	25.80	01.20	--	--
105/13	00	22.00						--	--
105/5	00	07.85	00	07.85	00	09.25	--	01.40	--
105/7(P)	--	--	--	--	00	00.50	--	00.50	--
105/10(P)	--	--	--	--	00	01.30	--	01.30	--
106/1	02	29.00							
106/5	00	01.25	03	00.00	02	38.70	01.30	--	--
106/6	00	05.00							
106/7	00	05.75							
106/2(P)	--	--	--	--	00	00.30	--	00.30	--
106/3(P)	--	--	--	--	00	01.20	--	01.20	--
106/4(P)	--	--	--	--	00	01.30	--	01.30	--
Sadharamangala village	--	--	--	--	00	00.30	--	00.30	--
ROAD	--	--	--	--	00	00.20	--	00.20	--
TOTAL	04.0	35.85	04.0	34.85	04	38.85	02.50	06.50	01.00

POSITION BOUNDARY SHOWN THUS (4A-38.82G)

DOCUMENT BOUNDARY SHOWN THUS (4A-34.85G)

PLANNING BOUNDARY SHOWN THUS (4A-32.25G)

AREA STATEMENT

Total Area of the Site ----- 4 Acres 38.82 Guntas

LEGEND

BOUNDARY IN POSITION, BOUNDARY LIMIT

BOUNDARIES : REVENUE, REVENUE SUB

BOUNDARIES : VILLAGE, DOCUMENT

BOUNDARIES : PLANNING

ROAD, DRAIN , GATE

NOTE

* The boundary measurements and the area statement given in this dwg. is for the boundary in position shown by the client.
* Revenue boundary for the sy.nos. shown on this dwg. is following the revenue records i.e.tippany , atlas , akarbanth , village map etc. provided by the client.
* Revenue boundaies / limits shown on this drawing are verified / superimposed between revenue records with the physical / enjoyment / references matching to the nearest accuracy. Confirmation of the revenue boundaries, references are subject to the govt.surveyor marking at site.
* The area statement & the tipany profile of the sy.no.106/1 is subject to rectify/correction/clarification with the relevent department,as the hissa area is short by 1 gunta than the RTC area.
* Grids shown on this map is based on the magnetic north. Grid values easting +5000, northing +3000 are arbitrary.

BOUNDARY BEARINGS

Sl. No.	DISTANCE (in m)	BEARING(°) (Anticlockwise)
1		
2	8.199	265.64203
3	8.638	267.02696
4	2.783	261.2147
5	7.815	250.46602
6	7.623	250.89476
7	3.811	249.39644
8	9.501	250.51046
9	5.135	250.68994
10	3.718	251.31651
11	3.123	253.42201
12	3.678	257.19919
13	3.185	257.39509
14	1.396	263.50117
15	2.253	272.64528
16	1.783	275.24387
17	8.309	272.93885
18	7.273	349.75928
19	17.38	293.84533
20	5.465	254.59317
21	3.099	254.75299
22	11.034	255.21944
23	22.493	254.06615
24	14.657	252.43166
25	13.914	252.38412
26	8.555	252.94602
27	15.494	341.12653
28	15.039	341.76023
29	17.712	341.91593
30	12.781	340.77681
31	5.517	251.35157
32	21.894	249.81701
33	4.471	250.5884
34	11.249	249.66572
35	12.118	251.04175
36	13.701	249.70141
37	20.981	251.17817
38	23.286	251.75569
39	3.186	165.56678
40	7.46	163.48173
41	3.844	164.53573
42	3.424	163.08919
43	7.75	163.92462
44	7.158	163.53231
45	3.629	162.10434
46	7.139	164.51541
47	7.109	163.37486
48	3.65	164.41035
49	7.371	162.959
50	3.891	163.40936
51	2.993	162.86068
52	4.014	159.05472
53	8.825	160.94497
54	8.179	160.34429
55	2.459	169.71807
56	2.326	183.91892
57	7.929	181.40194
58	4.303	180.06658
59	2.586	179.11383
60	2.99	84.37711
61	22.17	81.67472
62	13.975	81.22048
63	0.219	172.64762
64	3.041	77.67759
65	21.089	81.66242
66	11.83	81.39045
67	21.125	81.44912
68	1.116	352.27645
69	5.647	65.1958
70	4.412	67.82965
71	2.678	65.18601
72	13.144	64.09192
73	6.818	69.15676
74	5.622	73.03815
75	3.172	73.1416
76	7.418	73.7883
77	10.56	74.11199
78	3.577	75.87441
79	14.383	78.84319
80	1.06	82.73413
81	8.932	78.03965
82	0.378	87.27369
83	10.07	78.5093
84	18.782	78.70383
85	7.573	342.60581
86	3.667	344.46669
87	3.788	343.79908
88	3.544	342.73085
89	7.369	343.55693
90	7.189	343.24885
91	4.688	342.18734
92	0.213	340.54506
93	8.172	94.75898
94	1.442	91.94754
95	3.661	82.18197
96	2.528	78.6634
97	3.702	73.13622
98	3.159	77.92171
99	11.235	69.40516
100	0.069	341.30102
101	3.255	70.68005
102	7.148	68.84163
103	0.641	66.95395
104	2.683	70.37634
105	0.488	71.49083
106	3.966	67.68351
107	3.742	72.85787
108	3.681	77.08121
108		
109	3.807	80.03299
110	2.715	88.77574
111	0.527	355.31765
112	12.516	88.31518
113	4.878	85.7085
1	10.078	330.25018

NORTH

TITLE

BOUNDARY CHART OF SY No's. ...
OF HOODI VILLAGE , K.R. PURAM HOBLI
BANGALORE EAST.

SCALE — CAD DWG: 1 : 1 ; PLOT: 1 INCH = 10 METER

DRAWING No. 013-A / 2021 — SEASON :- JANUARY / 2021

AREA — TOTAL AREA OF THE SITE = 4 Acres 38.82 Guntas

SURVEYED & MAPPED BY

GUIDELINE SURVEYING CONSULTANTS
TOPOMAPPING & ENGINEERING SERVICES
272 "GUIDELINE HOUSE" 14th Cross, Domlur Lay-out
Bangalore - 560071. Phone:- (080) 25357205, 25353877
Mobile Number : +919845165305 , +919845165260
Fax:- 41258799, E-mail:- guidelinesurveys@gmail.com
guideline1990@gmail.com

CAD FILE :- SERVER\GSC\R\RAMESH REDDY\2021\013-A-2021_HOODI VILLAGE_BYCHART.dwg