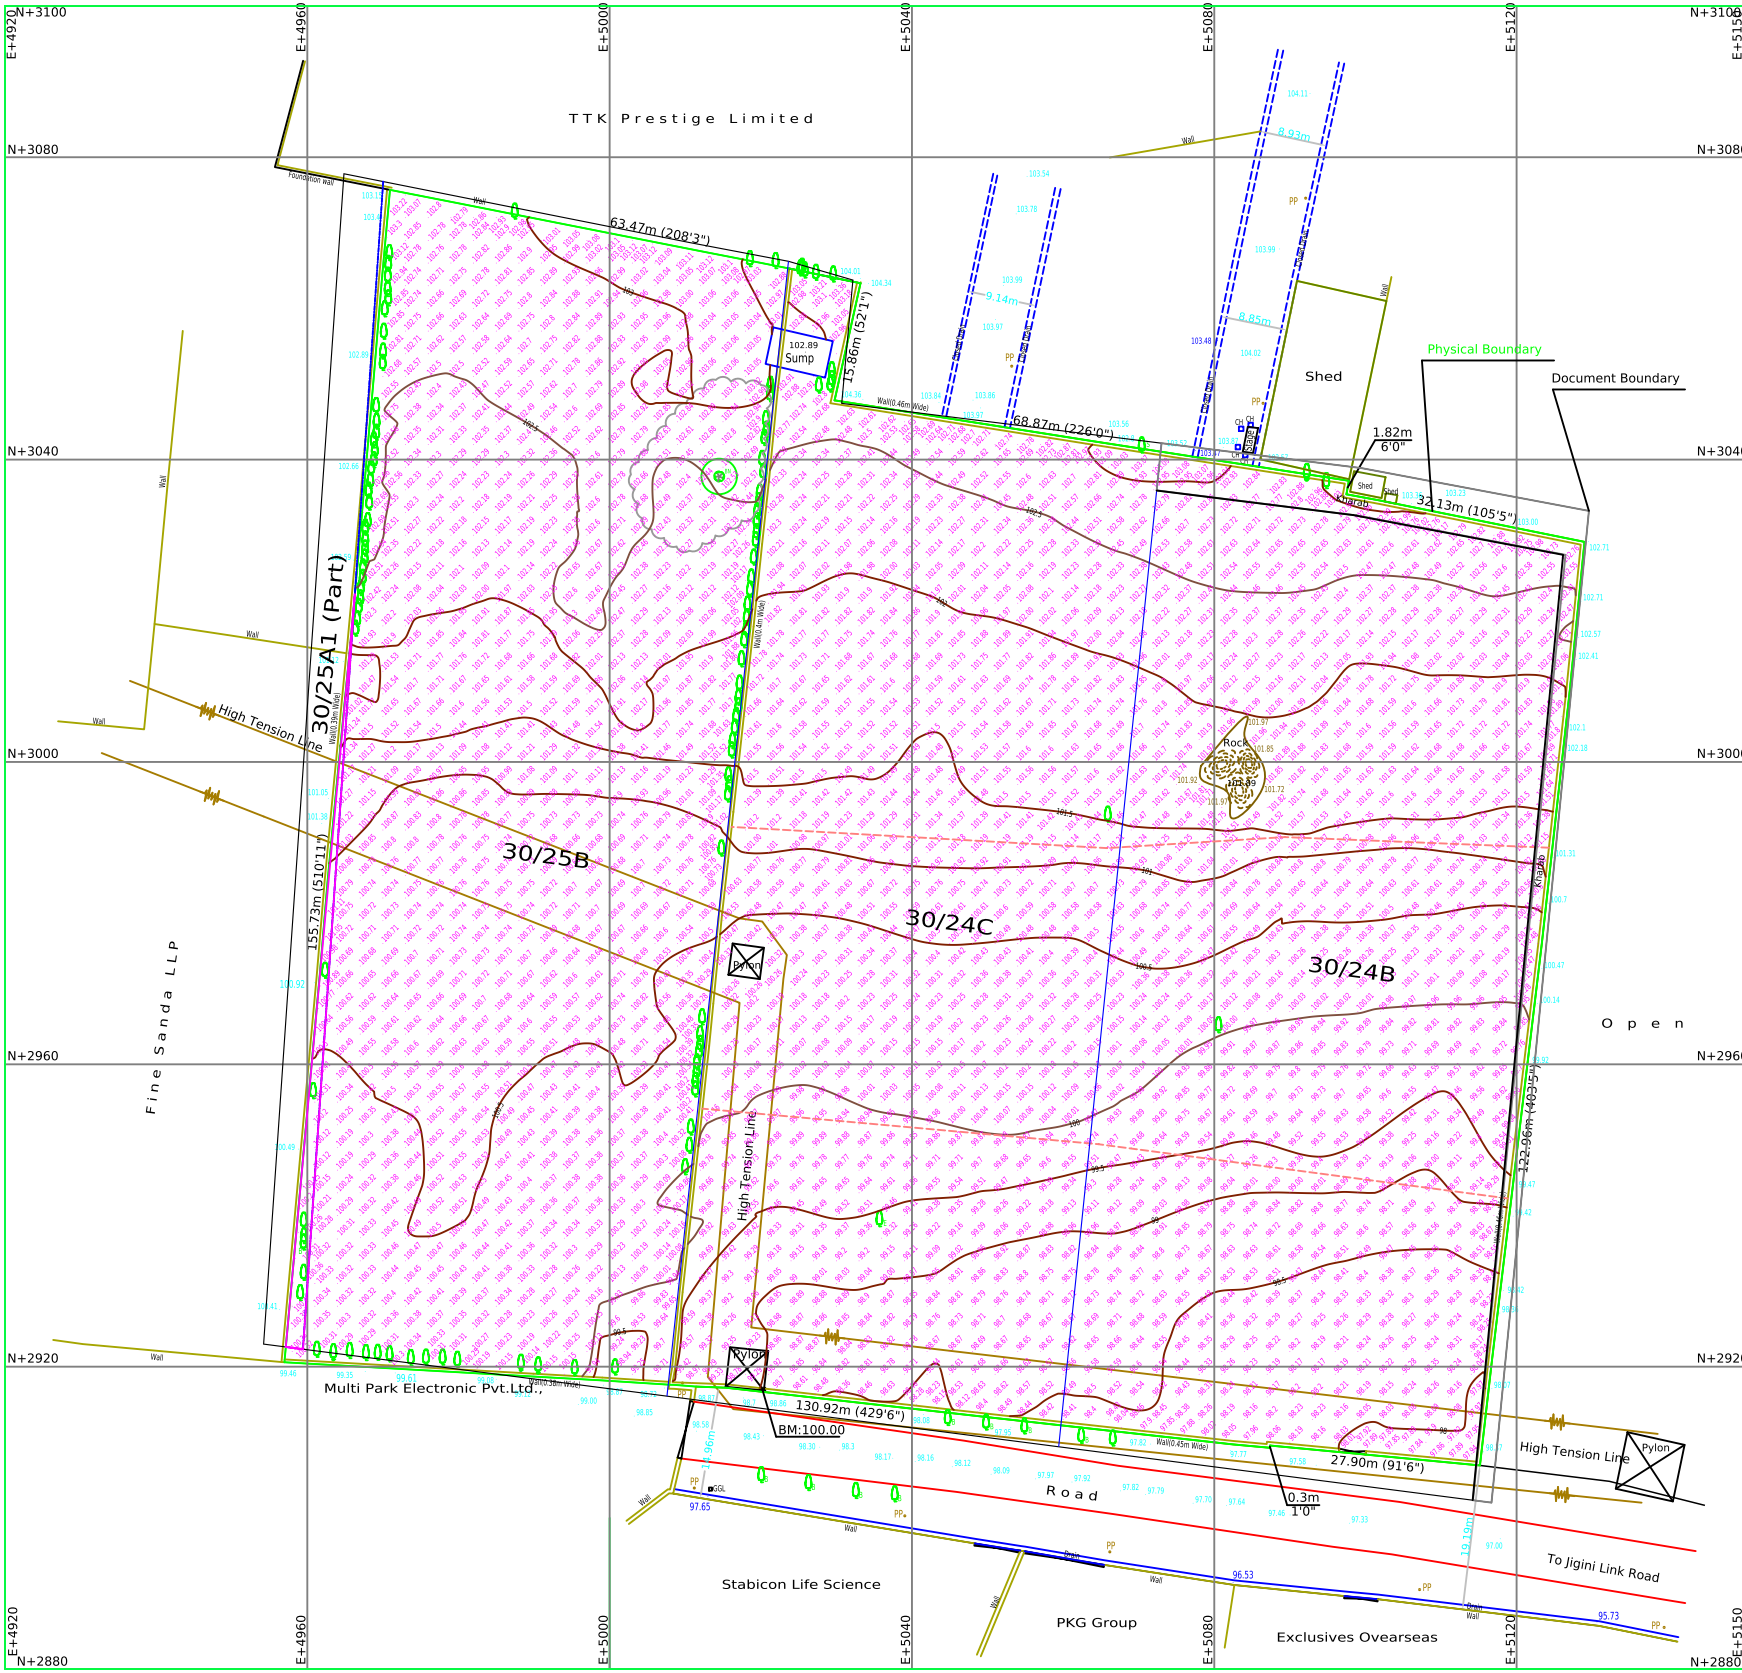


NORTH

N

BOUNDARY BEARINGS

AREA STATEMENT (PHYSICAL)

Total Area of the Site ------- 05 Acres 17.50 Guntas

NOTE

* The boundary measurements and the area statement given in this dwg. is for the boundary in possession shown by the client.
* Levels are all based on benchmark(BM:-100.000) marked on the wall located near to the south side of the site.
* Grids shown on this map is based on the magnetic north. Grid values easting +5000, northing +3000 are arbitrary.

LEGEND

BOUNDARY IN POSSESSION, BOUNDARY LINE
ROAD, DRAIN, BENCHMARK
CHMABER, POWERPOLE, GAS LINE STONE
GATE, HT LINE, FIELD BUND
TREES: GIRTH WITH BANIYAN, BADAM, SILVER OAK, EUCALYPTUS, SANDAL WOOD, OTHERS

Tree center point
Tree girth
Tree canopy

TITLE

TOPO MAP OF SY No's. 30/24B, 30/24C
& 30/25B OF TIRUPALYA VILLAGE , JIGANI HOBLI
ANEKAL TALUK , BANGALORE URBAN.

SCALE	CAD DWG	1 : 1
	PLOT	Digital Signature Verified
DRAWING No.	1094 / 2023	SEASON :- OCTOBER / 2023
AREA	TOTAL AREA OF THE SITE = 05 Acres 17.50 Guntas	

SURVEYED & MAPPED BY

GUIDELINE SURVEYS
TOPOMAPPING & SURVEYING CONSULTANTS
272 "GUIDELINE HOUSE" 14th Cross, Domlur Lay-out
Bangalore - 560071, Phone:- (080) 25353877, 25358989
Mobile Number:- +919845165260 , +919916683382
E-mail:- guideline1990@gmail.com

CAD FILE :- SERVER\GLS\P\PRESTIGE\2023\1094-2023_TIRUPALYA VILLAGE.dwg