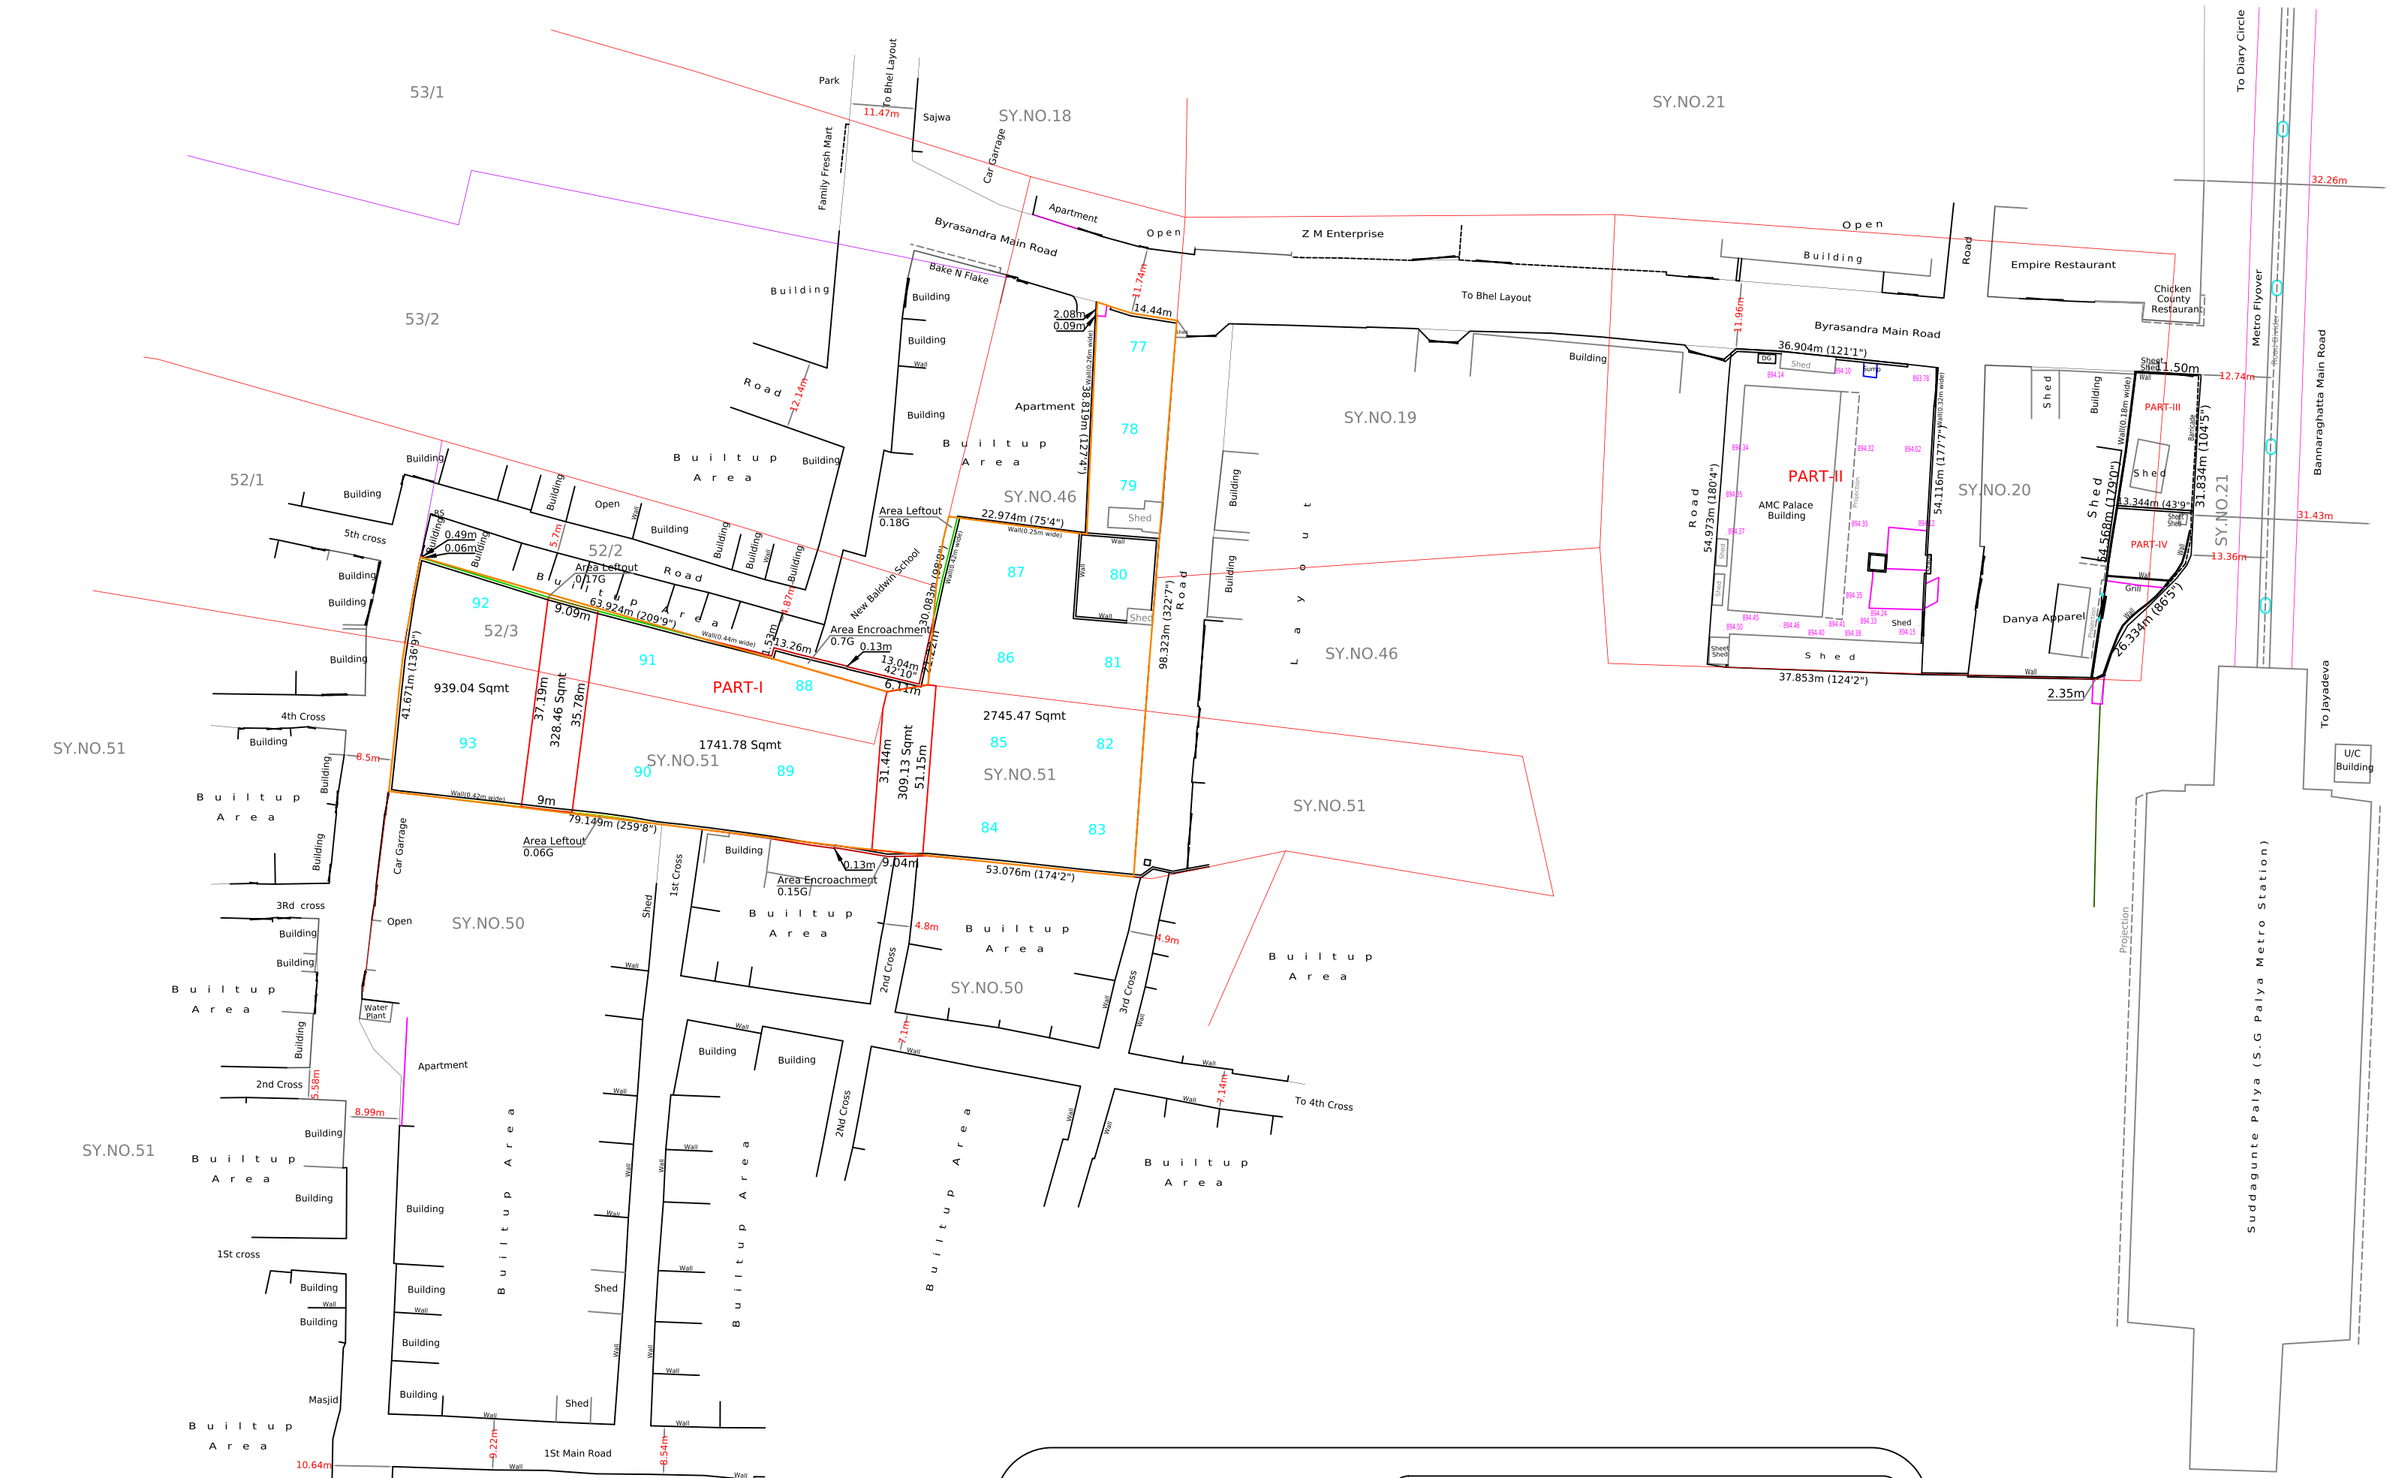


AREA STATEMENT_PART-I

Area of Sites(Site No.77-93) As per Sale deed	(5490.62 Sq.Mts.)
Area of Road Reconveyed in Sy.No.51	(472.75 Sq.Mts.)
Area of Road Reconveyed in Sy.No.52/3	(116.39 Sq.Mts.)
Total Area As Per Sale Deed	(6079.76 Sq.Mts.)
Minimum Area Available For Development In Sy.No.46(P), 51(P) & 52/3	(5974.14 Sq.Mts.)

AREA STATEMENT :- BYRASANDRA VILLAGE

Sy. Nos.	Area as per Document (Including Kharab)		Area as per Tipany Plotting (Including Kharab)		As per Document			Encroachment Area in Possession	'B' Kharab
					Area in Possession (Including Kharab)		Area Left Out		
	Acres	Guntas	Acres	Guntas	Acres	Guntas	Guntas	Guntas	Guntas
46(P)	00	16.58	00	16.58	00	16.40	00.18	--	--
50	--	--	--	--	--	--	--	00.15	--
51(P)	00	32.44	00	32.44	00	32.38	00.06	--	--
52/2	--	--	--	--	--	--	--	00.70	--
52/3	00	10.00	00	10.43	00	10.26	00.17	--	--
TOTAL	01	19.02	01	19.45	01	19.04	00.41	00.85	--

AREA STATEMENT	LEGEND	NOTE	NORTH	TITLE
	BOUNDARY IN POSITION, BOUNDARY ~~~~ — · — ·	* The boundary measurements and the area statement given in		BOUNDARY CHART OF SY No. .....