
E 1550 E 1600 E 1650 E 1700 E 1750 E 1800 E 1850 E 1900 E 1950 E 2000 E 2050

N 3100 N 3050 N 3000 N 2950 N 2900 N 2850

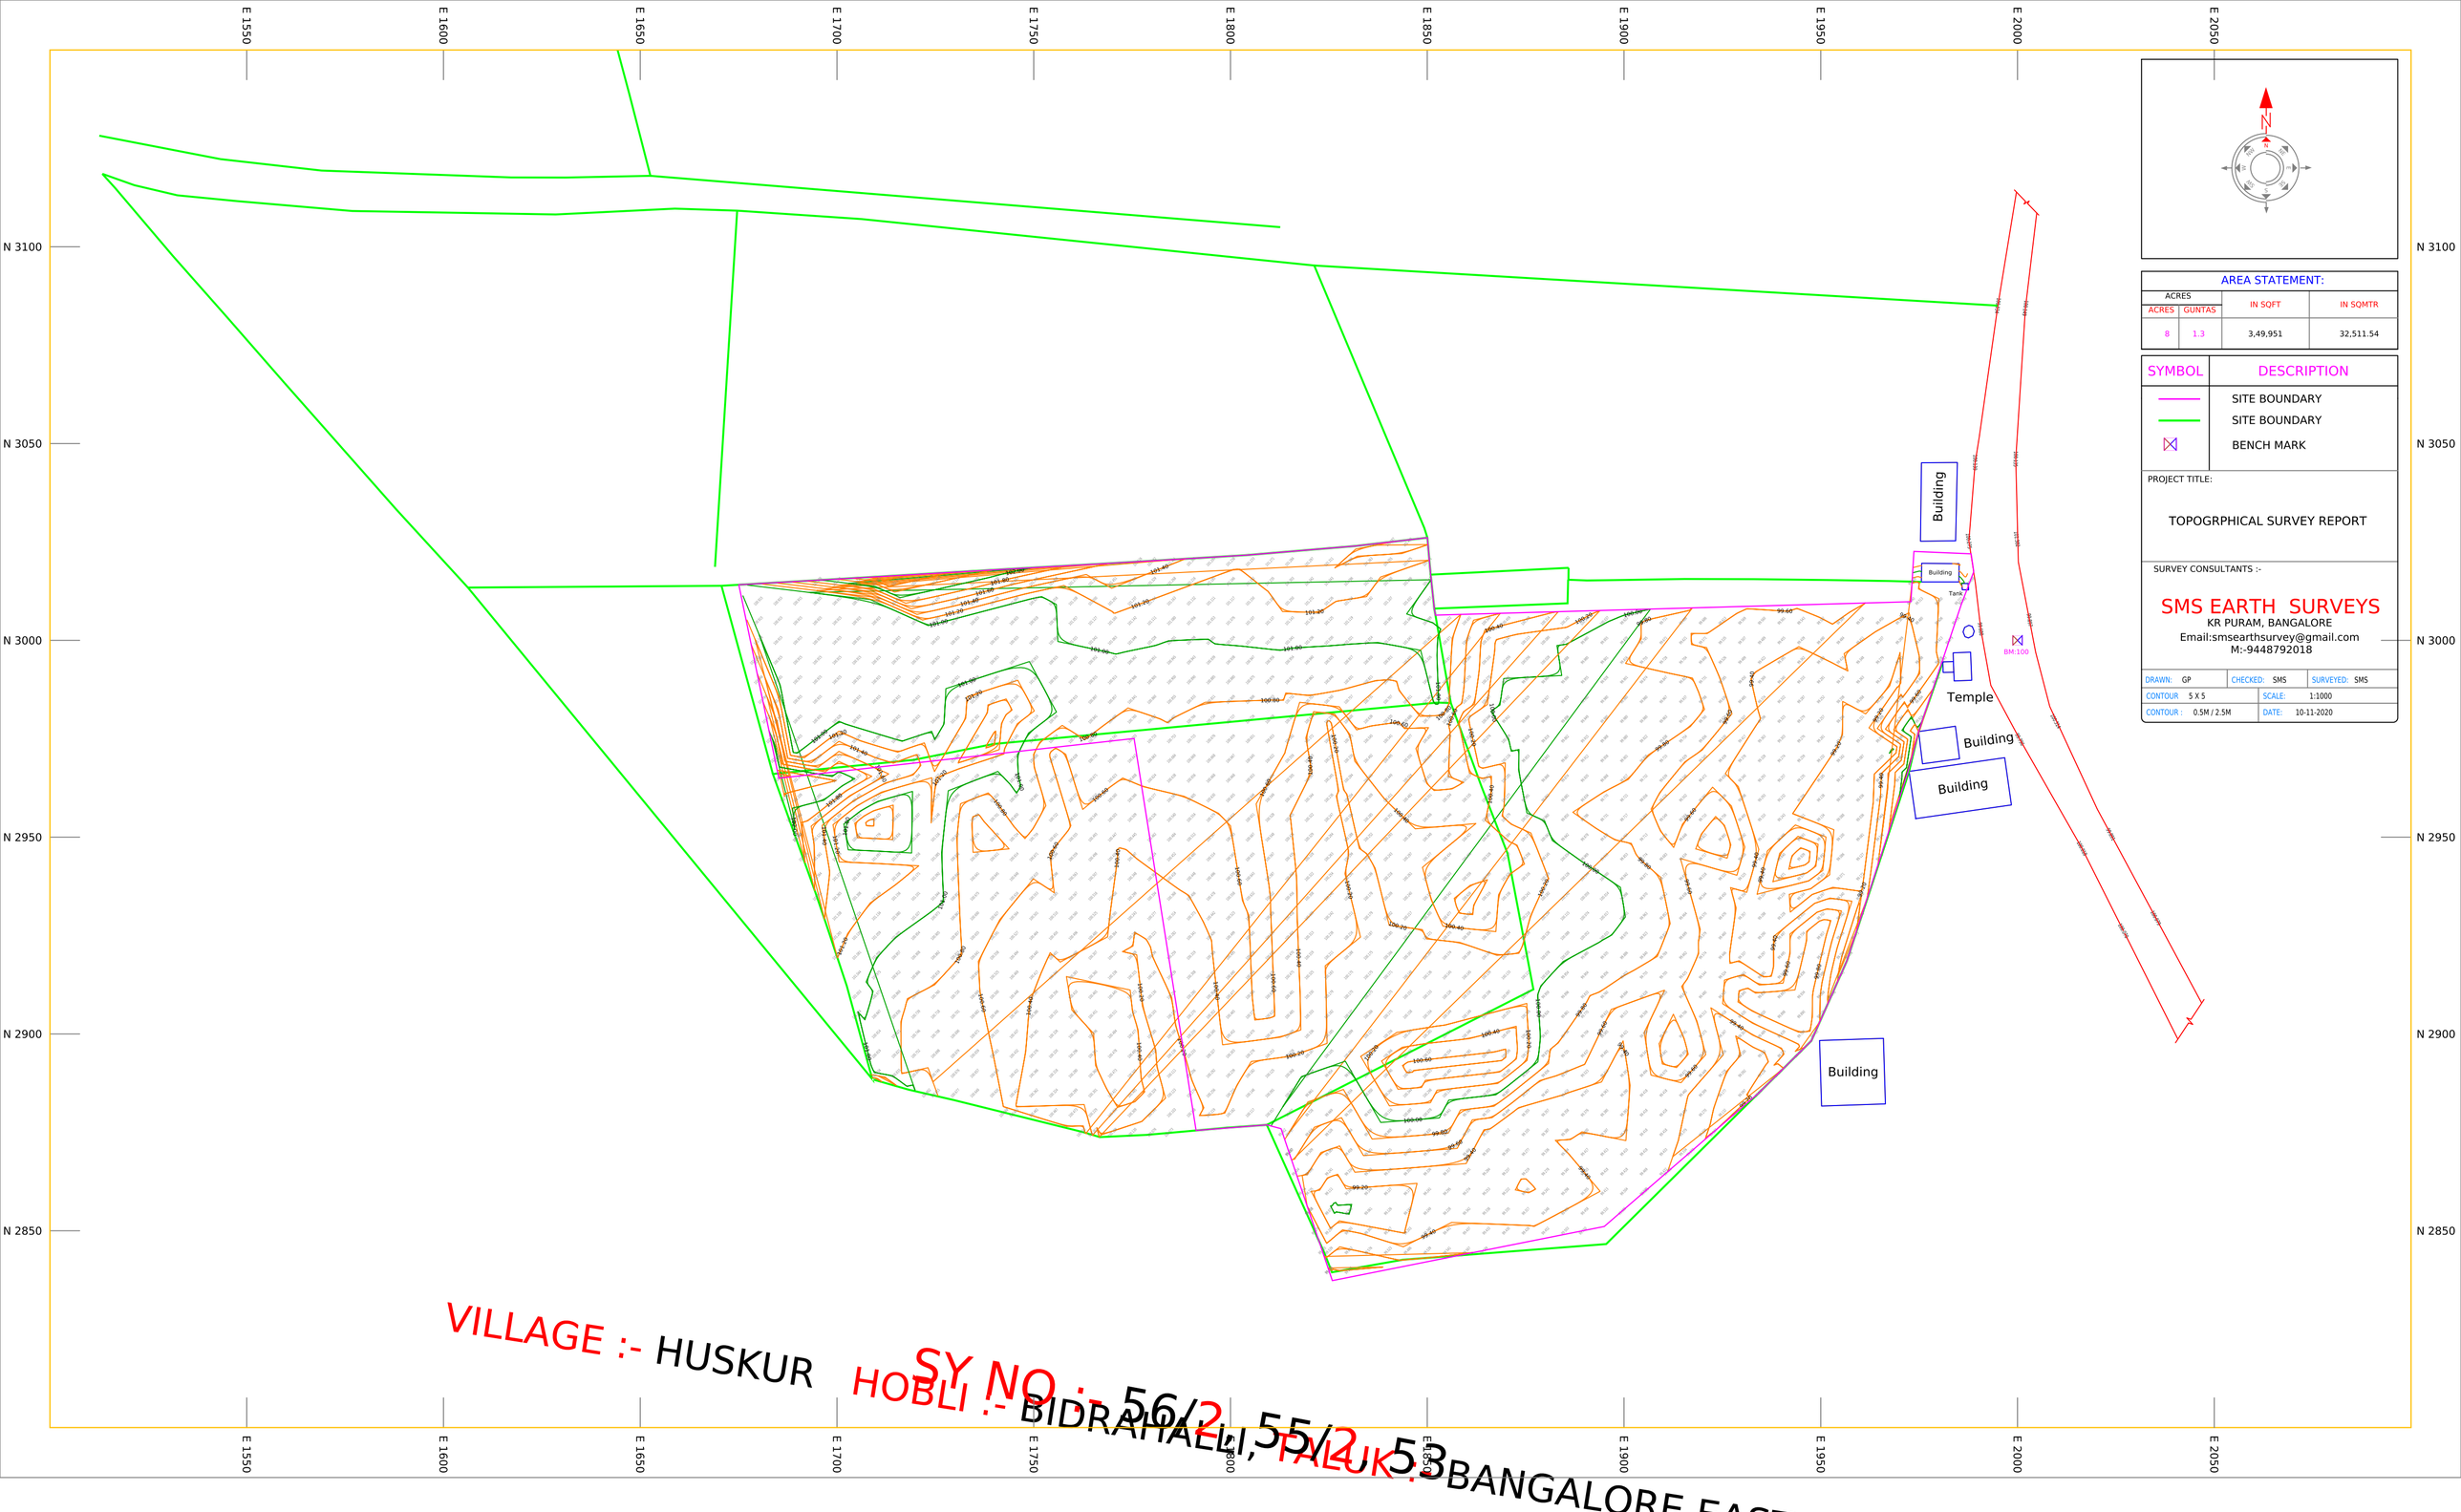

N

AREA STATEMENT:

ACRES		IN SQFT	IN SQMTR
ACRES	GUNTAS		
8	1.3	3,49,951	32,511.54

SYMBOL	DESCRIPTION
	SITE BOUNDARY
	SITE BOUNDARY
	BENCH MARK

PROJECT TITLE:

TOPOGRPHICAL SURVEY REPORT

SURVEY CONSULTANTS :-

SMS EARTH SURVEYS
KR PURAM, BANGALORE
Email:smsearthsurvey@gmail.com
M:-9448792018

DRAWN: GP	CHECKED: SMS	SURVEYED: SMS	
CONTOUR 5 X 5	SCALE: 1:1000		
CONTOUR : 0.5M / 2.5M	DATE: 10-11-2020		

VILLAGE :- HUSKUR HOBLI :- BIDRAHALLI, TALUK :- BANGALORE EAST

SY NO :- 56/1, 55/2, 53