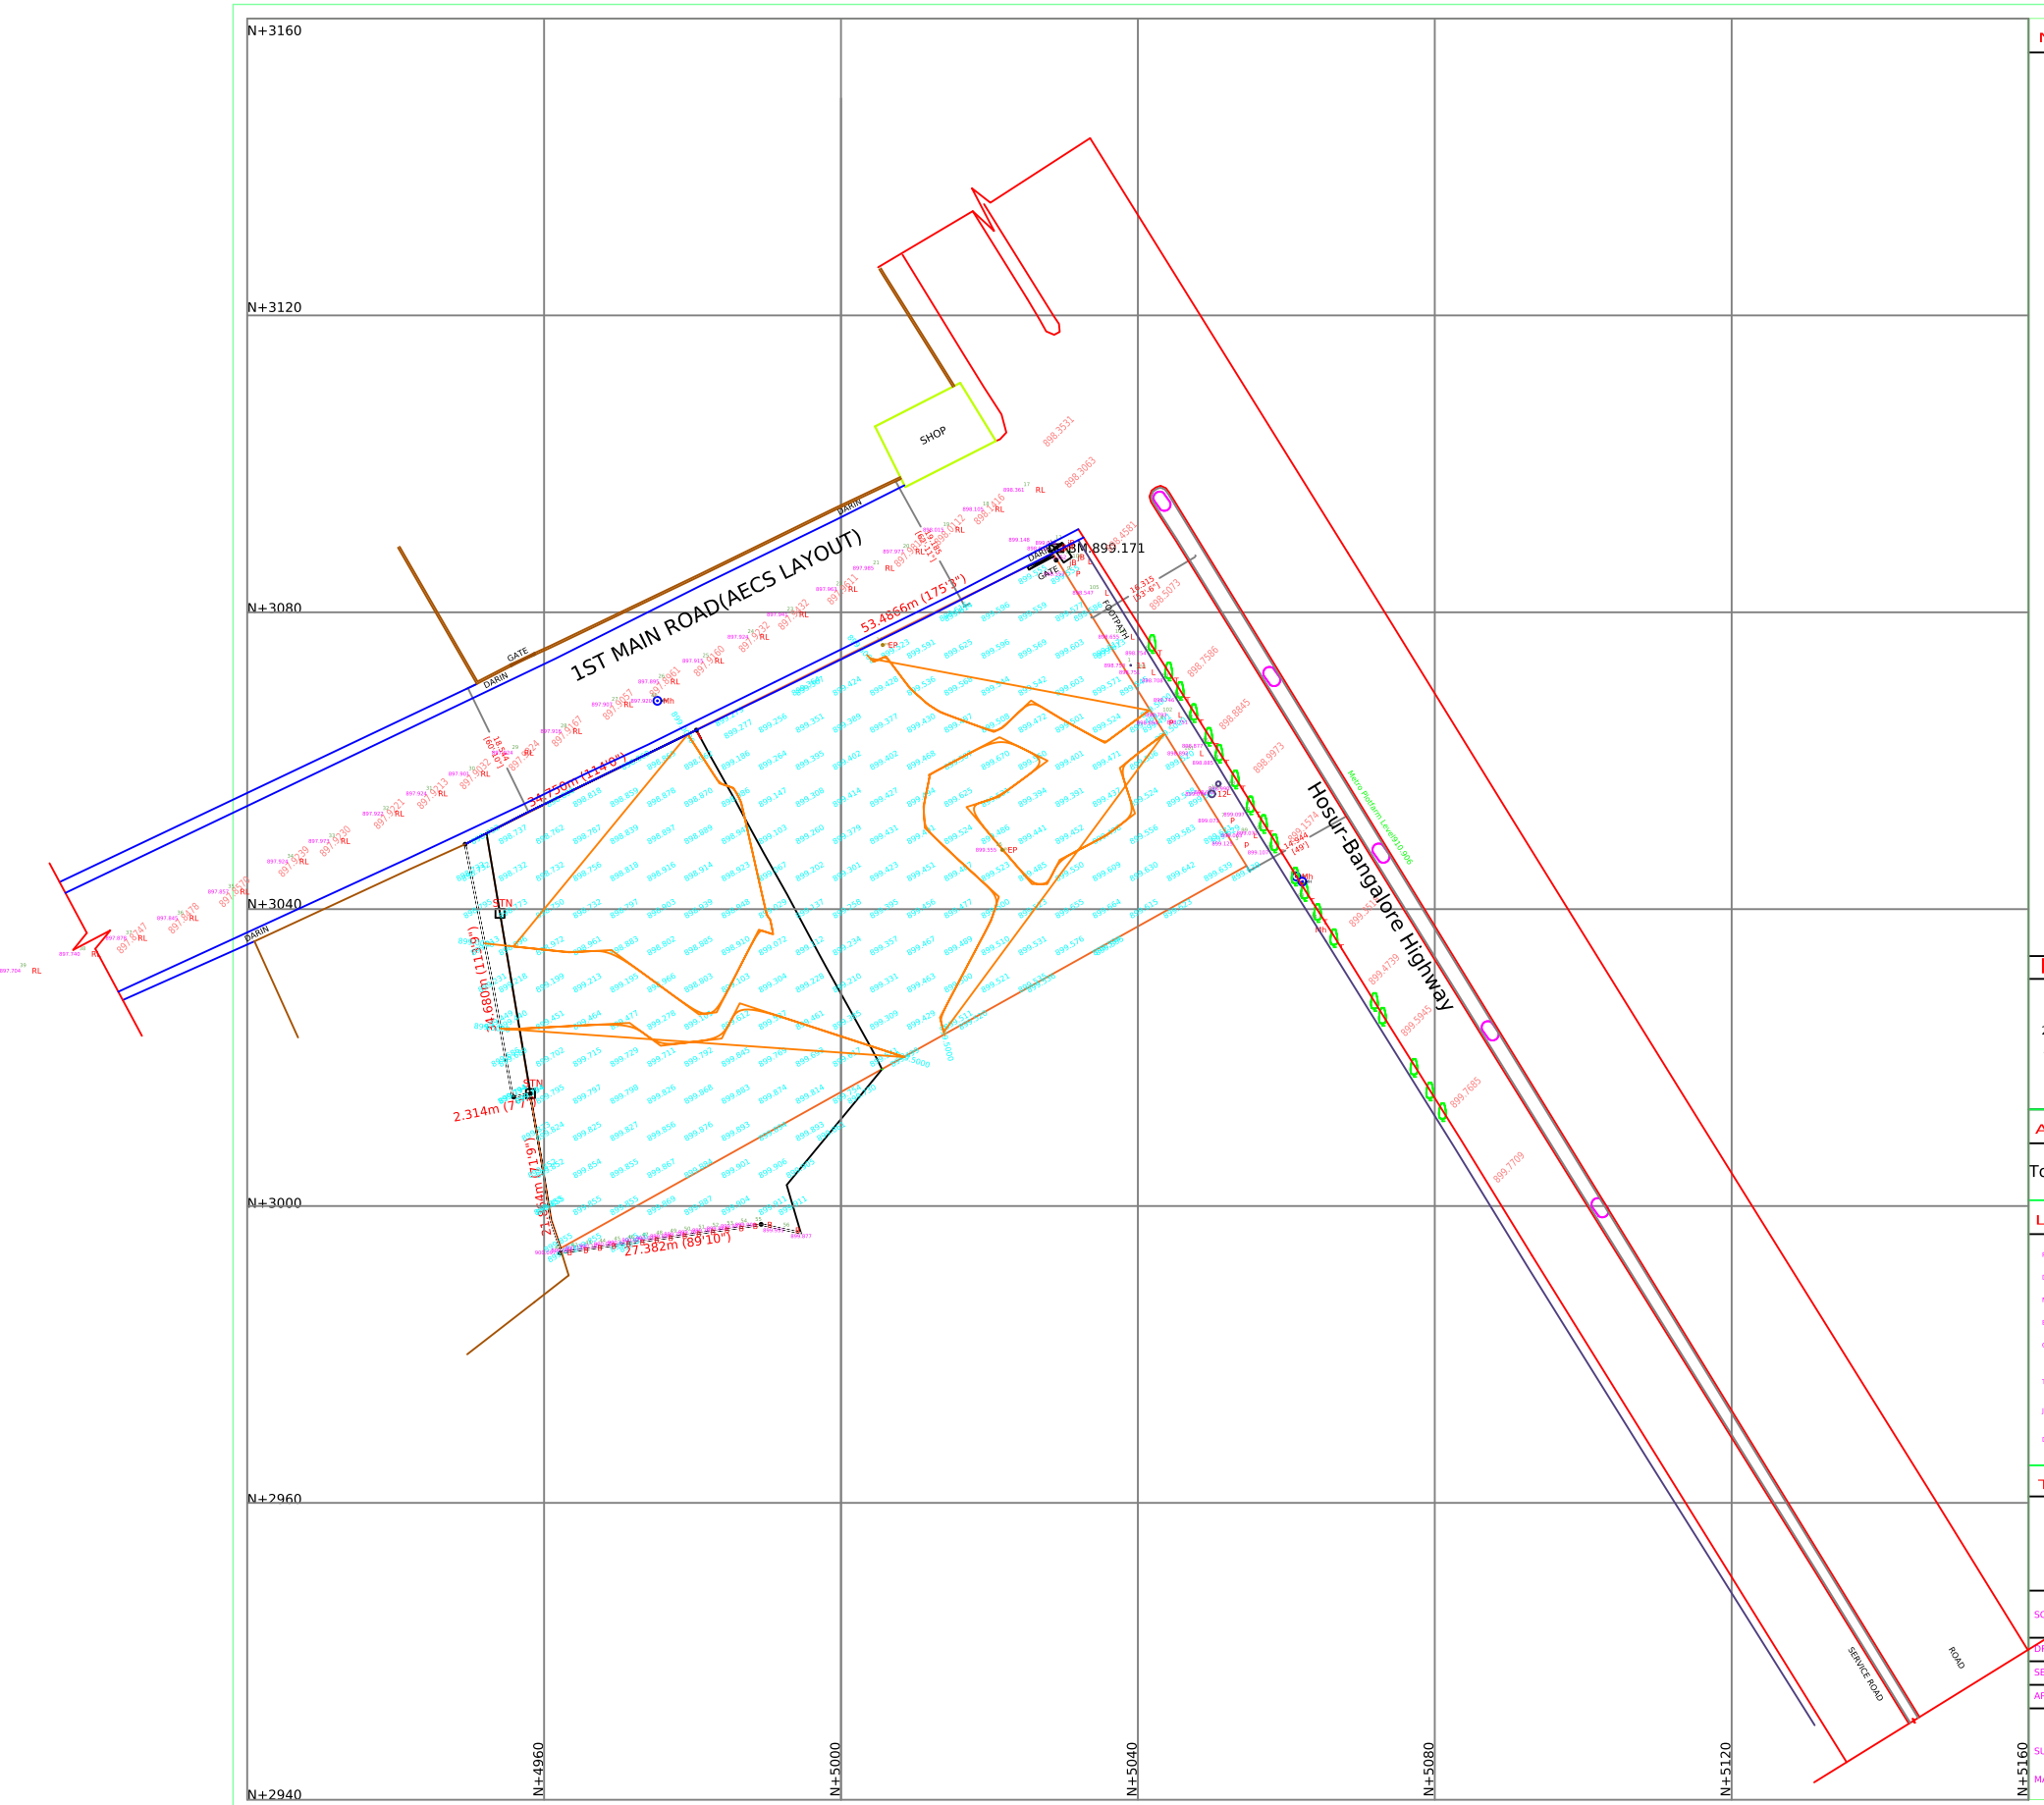


Note

1] Grids Shown on this Map is based on the Magnetic North. Grid Values are Arbitrary Easting +5000, Northing +3000

2] All the Dimensions are in Meters unless otherwise mentioned.

3] Levels are all based on the Benchmark TBM:899.171 Marked on the J.B North Side in The Site.

4] The boundary measurements and the area statement given in This dwg. is for the boundary in position shown by the client.

AREA STATEMENT

Total Area of the Site -5138.14059sqmt/55306.485sqft

LEGEND

POWER POLE, BENCH MARK — PP, LP, BM

DRAIN, GATE

MANHOLE, JUNCTION BOX, STONE — MH, JB

BOREWELL, CUTTING, BUND — BW

CHAMBER, TEMPLE — CH

TREES : COCONUT,MANGO, NEEM

JACK FRUIT, SAPOTA, GUAVA

DTE FRUIT, ASHOKA, OTHER

TITLE

TOPO MAP OF SY No.81

SINGASANDRA VILLAGE,BEGUR HOBLI

BANGALORE SOUTH

SCALE	CAD	1 : 1
	PLOT	1:400 or 1cm=4m
DRAWING No.	121 / 2025	REV :-
SEASON	02.09.2025	
AREA	Total Area Of the Site -2 Acres 6.507 Guntas	

SURVEYED & MAPPED BY

HALLMARK SURVEY
Sign Of Efficiency & Accuracy
46/1459 , Ground Floor , South End 'A' Cross Road
Jayanagara 9th Block,Bangalore-50069
EMail ID:- hallmarksurvey2021@gmail.com
MOB NO:9731902060