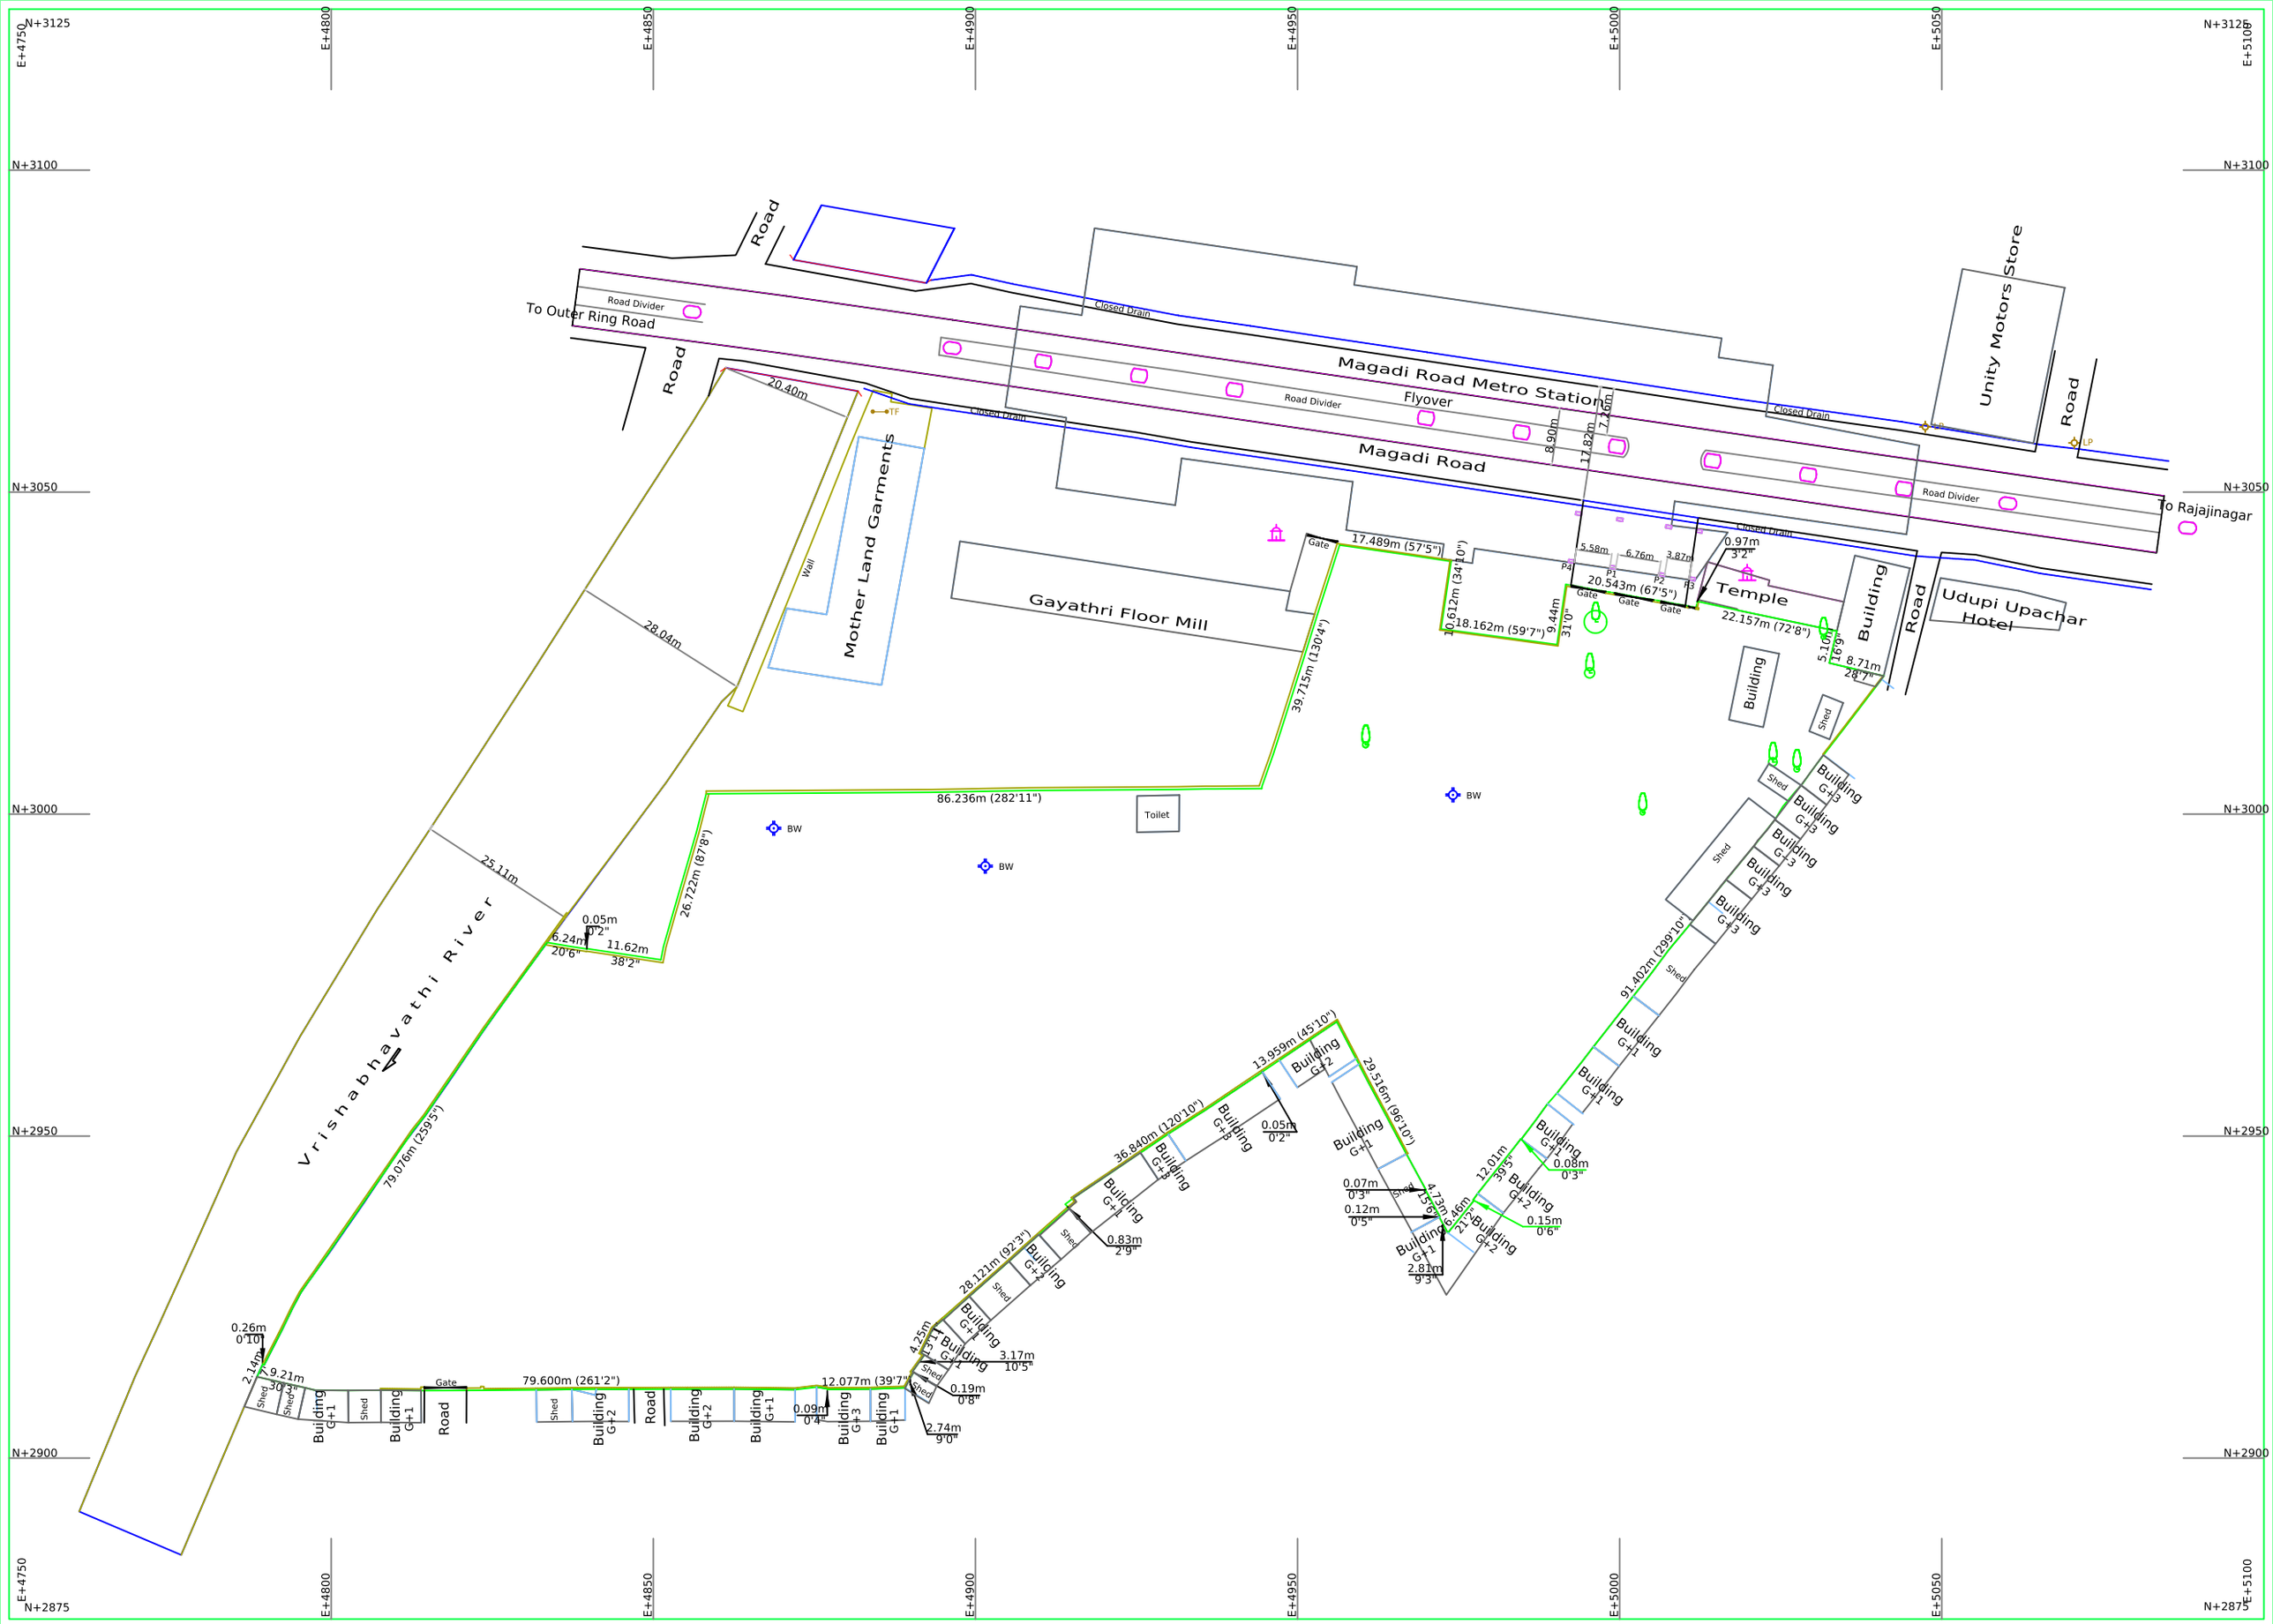


Area Statement	North	Note	Title
Total Area of the Site 03 Acres 33.89 Guntas or 15,570.135 Sqmt / 1,67,595 Sqft		PURAVANKARA LIMITED	BOUNDARY CHART OF CTS NO. 560 KEMPAPURA AGRAHARA MAGADI ROAD, BANGALORE

Legend

- Boundary in Position
- Power Pole, Lamp Post (PP, LP)
- Road,Closed Drain
- Fence, Culvert
- Borewell, Temple (BW)
- Transformer (TF)

Note

1] Grids Shown on this Map is based on the Magnetic North, Grid Values are Arbitrary Easting +5000, Northing +3000

2] All the Dimensions are in Meters unless otherwise mentioned.

Rev	Date	Description

Surveyed & Mapped By

ASIAN SURVEYS
'Asian House', No. 19, G.F, 7th Cross, Ward No. 85
Doddanekundi Extension, Chinnappanahalli, Bangalore-37
Mob: 9972299777 / 9972178178

Drawing No.	AS - 21562/2021	Season	2nd NOVEMBER, 2021
Scale	Cad Dwg: 1 : 1		
	Plot: 1:500 or 1cm=5m		
Drawn by	Gnana Prakash	Checked by	G. Narayan