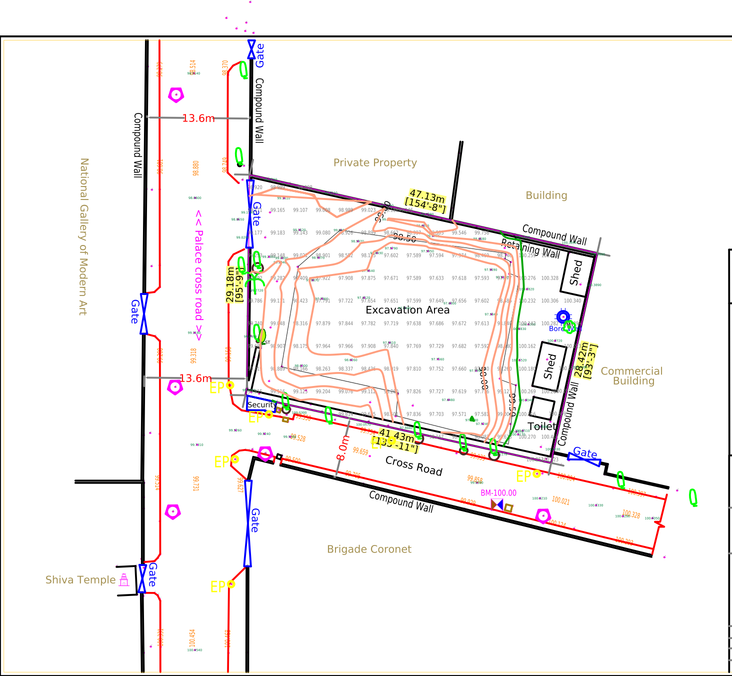


AREA STATEMENT :

| STATEMENT | | IN SQMT | IN SQFT |
|---|---|---|---|
| ACRES | GUNTAS | | |
| 0 | 12.44 | 1259.15 | 13553 |

| SYMBOL | DESCRIPTION |
|---|---|
| | BOUNDARY LINE |
| | BENCH MARK |
| EP | ELECTRICAL POLE |
| Bore Well | BORE WELL |
| | MANHOLE |
| MT | PALM, MANGO TREE |
| ST | SILVER, OTHER TREE |

TITLE:

# TOPOGRAPHICAL SURVEY OF PROPERTY

AT PALACE ROAD, BRIGADE CORONET, BANGALORE.

CLIENT:

M/s DNR Corporation Pvt Ltd.

SURVEY CONSULTANTS :-


ICON CADSOFT & SURVEYORS (India) PVT. LTD.
ISO CERTIFIED 9001 :2015 COMPANY
#40, 1st Floor, 10th Cross, Above ICICI Bank, Wilson Garden Bangalore-560027
CONTACT - 080-22270719, 9845057719, 9900181899
ervices@icongroup.net.in, icogroup2010@gmail.com,
Website : www/icongroup.net.in


| DRAWN: SELVA.CA. | CHECKED: GP | SURVEYED: ATANU |
|---|---|---|
| GRID LVL: 3 x 3 | SCALE: 1:500 | |
| DATE: 13-09-2019 | JOB NO: 5248-09-2019 | |

File Path: Surveys-5248 Palace Road-Brigade Coronet-13-09-2019

MH
EP
TR
PT
ST
BW