
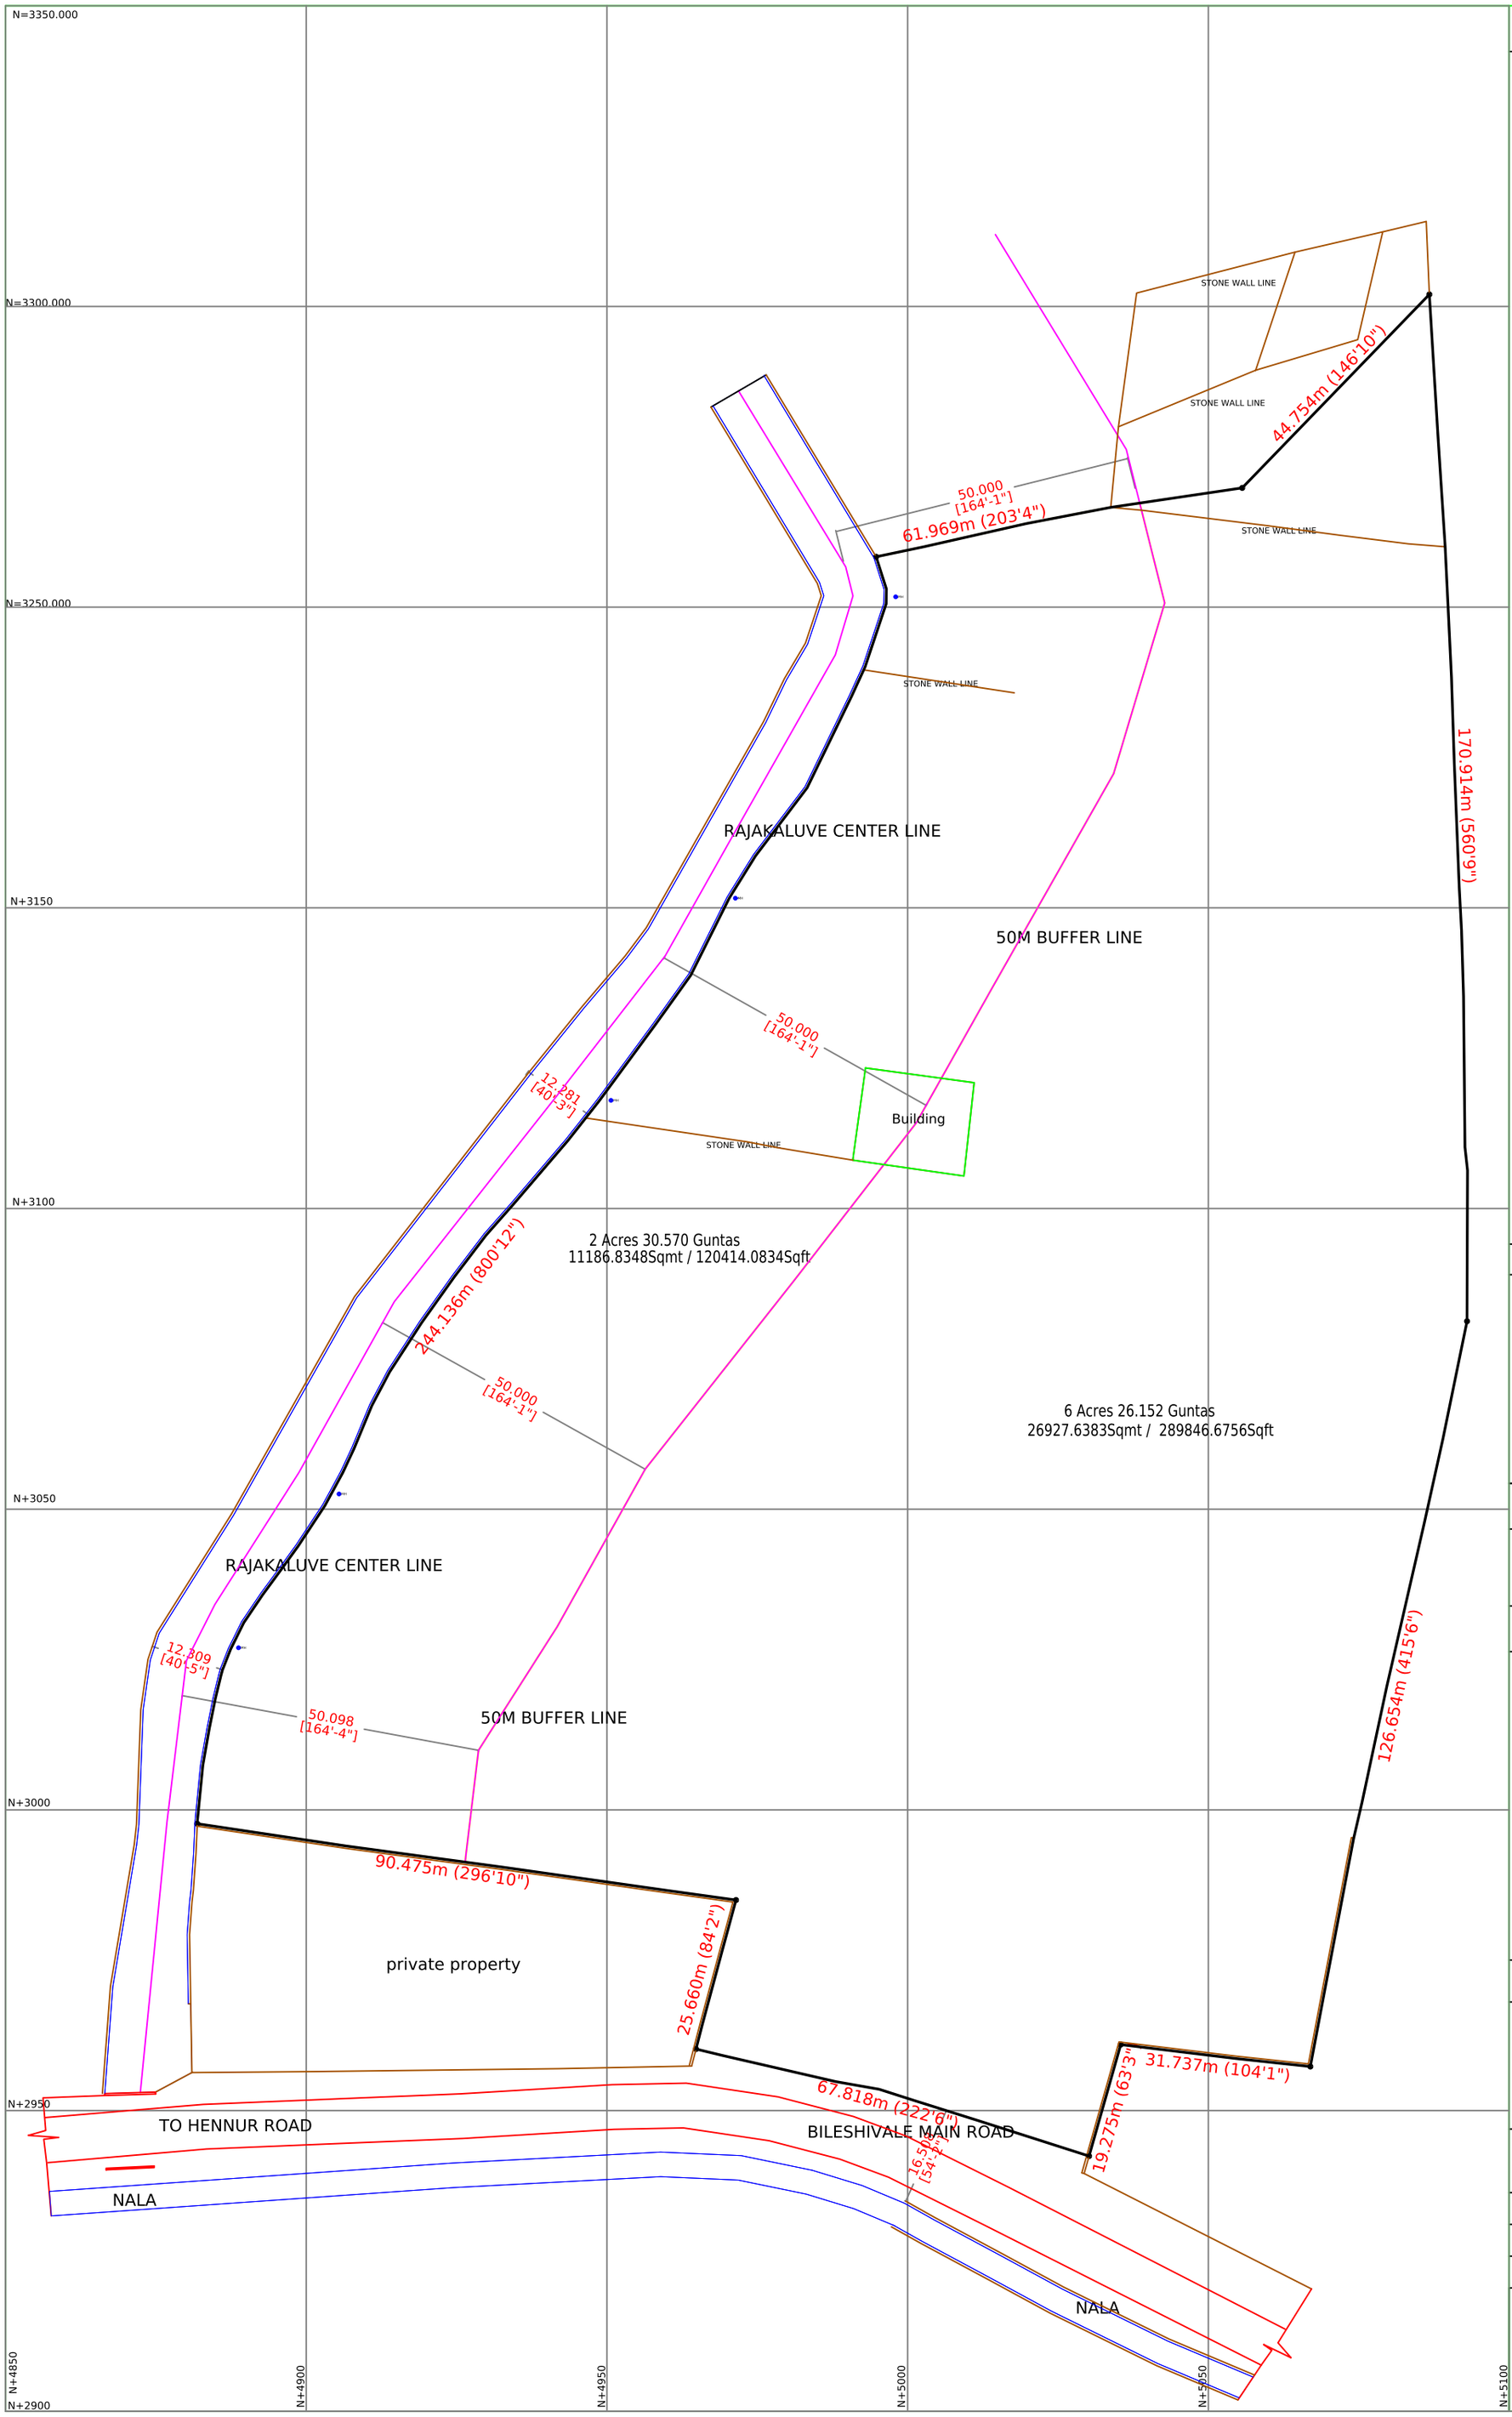


NORTH

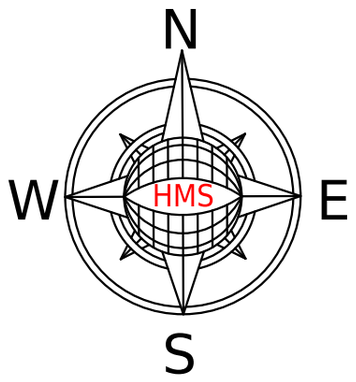

Note

1] Grids Shown on this Map is based on the Magnetic North. Grid Values are Arbitrary Easting +5000, Northing +3000

2] All the Dimensions are in Meters unless otherwise mentioned.

3] Levels are all based on the Benchmark TBM:100.00 Marked on the Gate Front North Side in The Site.

4] The boundary measurements and the area statement given in This dwg. is for the boundary in position shown by the client.

AREA STATEMENT

Total Area of the Site - 9 Acres 16.723 Guntas

LEGEND

POWER POLE, BENCH MARK — PP, LP, BM

DRAIN, GATE

MANHOLE, JUNCTION BOX, STONE — MH, JB

BOREWELL, CUTTING. BUND — BW

CHAMBER, TEMPLE — CH

TREES : COCONUT,MANGO, NEEM — C, M, N

JACK FRUIT, SAPOTA, GUAVA — J, S, G

DTE FRUIT, ASHOKA, OTHER

TITLE

TOPO MAP OF SY No.32 & 25
RAMPURA VILLAGE,BIDARAHALLI HOBLI
BANGALORE EAST

SCALE	CAD	1 : 1
	PLOT	1:500 or 1cm = 5m (Contour interval 0.5m; 10m 5 0m 10 20m)
DRAWING No.	124 / 2024	REV :-
SEASON	11.09- 2024	
AREA	TOTAL AREA OF THE SITE = 38114.4732Sqmt / 410260.75905sqft	

SURVEYED & MAPPED BY

HALLMARK SURVEY
Sign Of Efficiency & Accuracy
46/1459 , Ground Floor , South End 'A' Cross Road
Jayanagara 9th Block,Bangalore-50069
EMail ID:- hallmarksurvey2021@gmail.com
MOB NO:9731902060