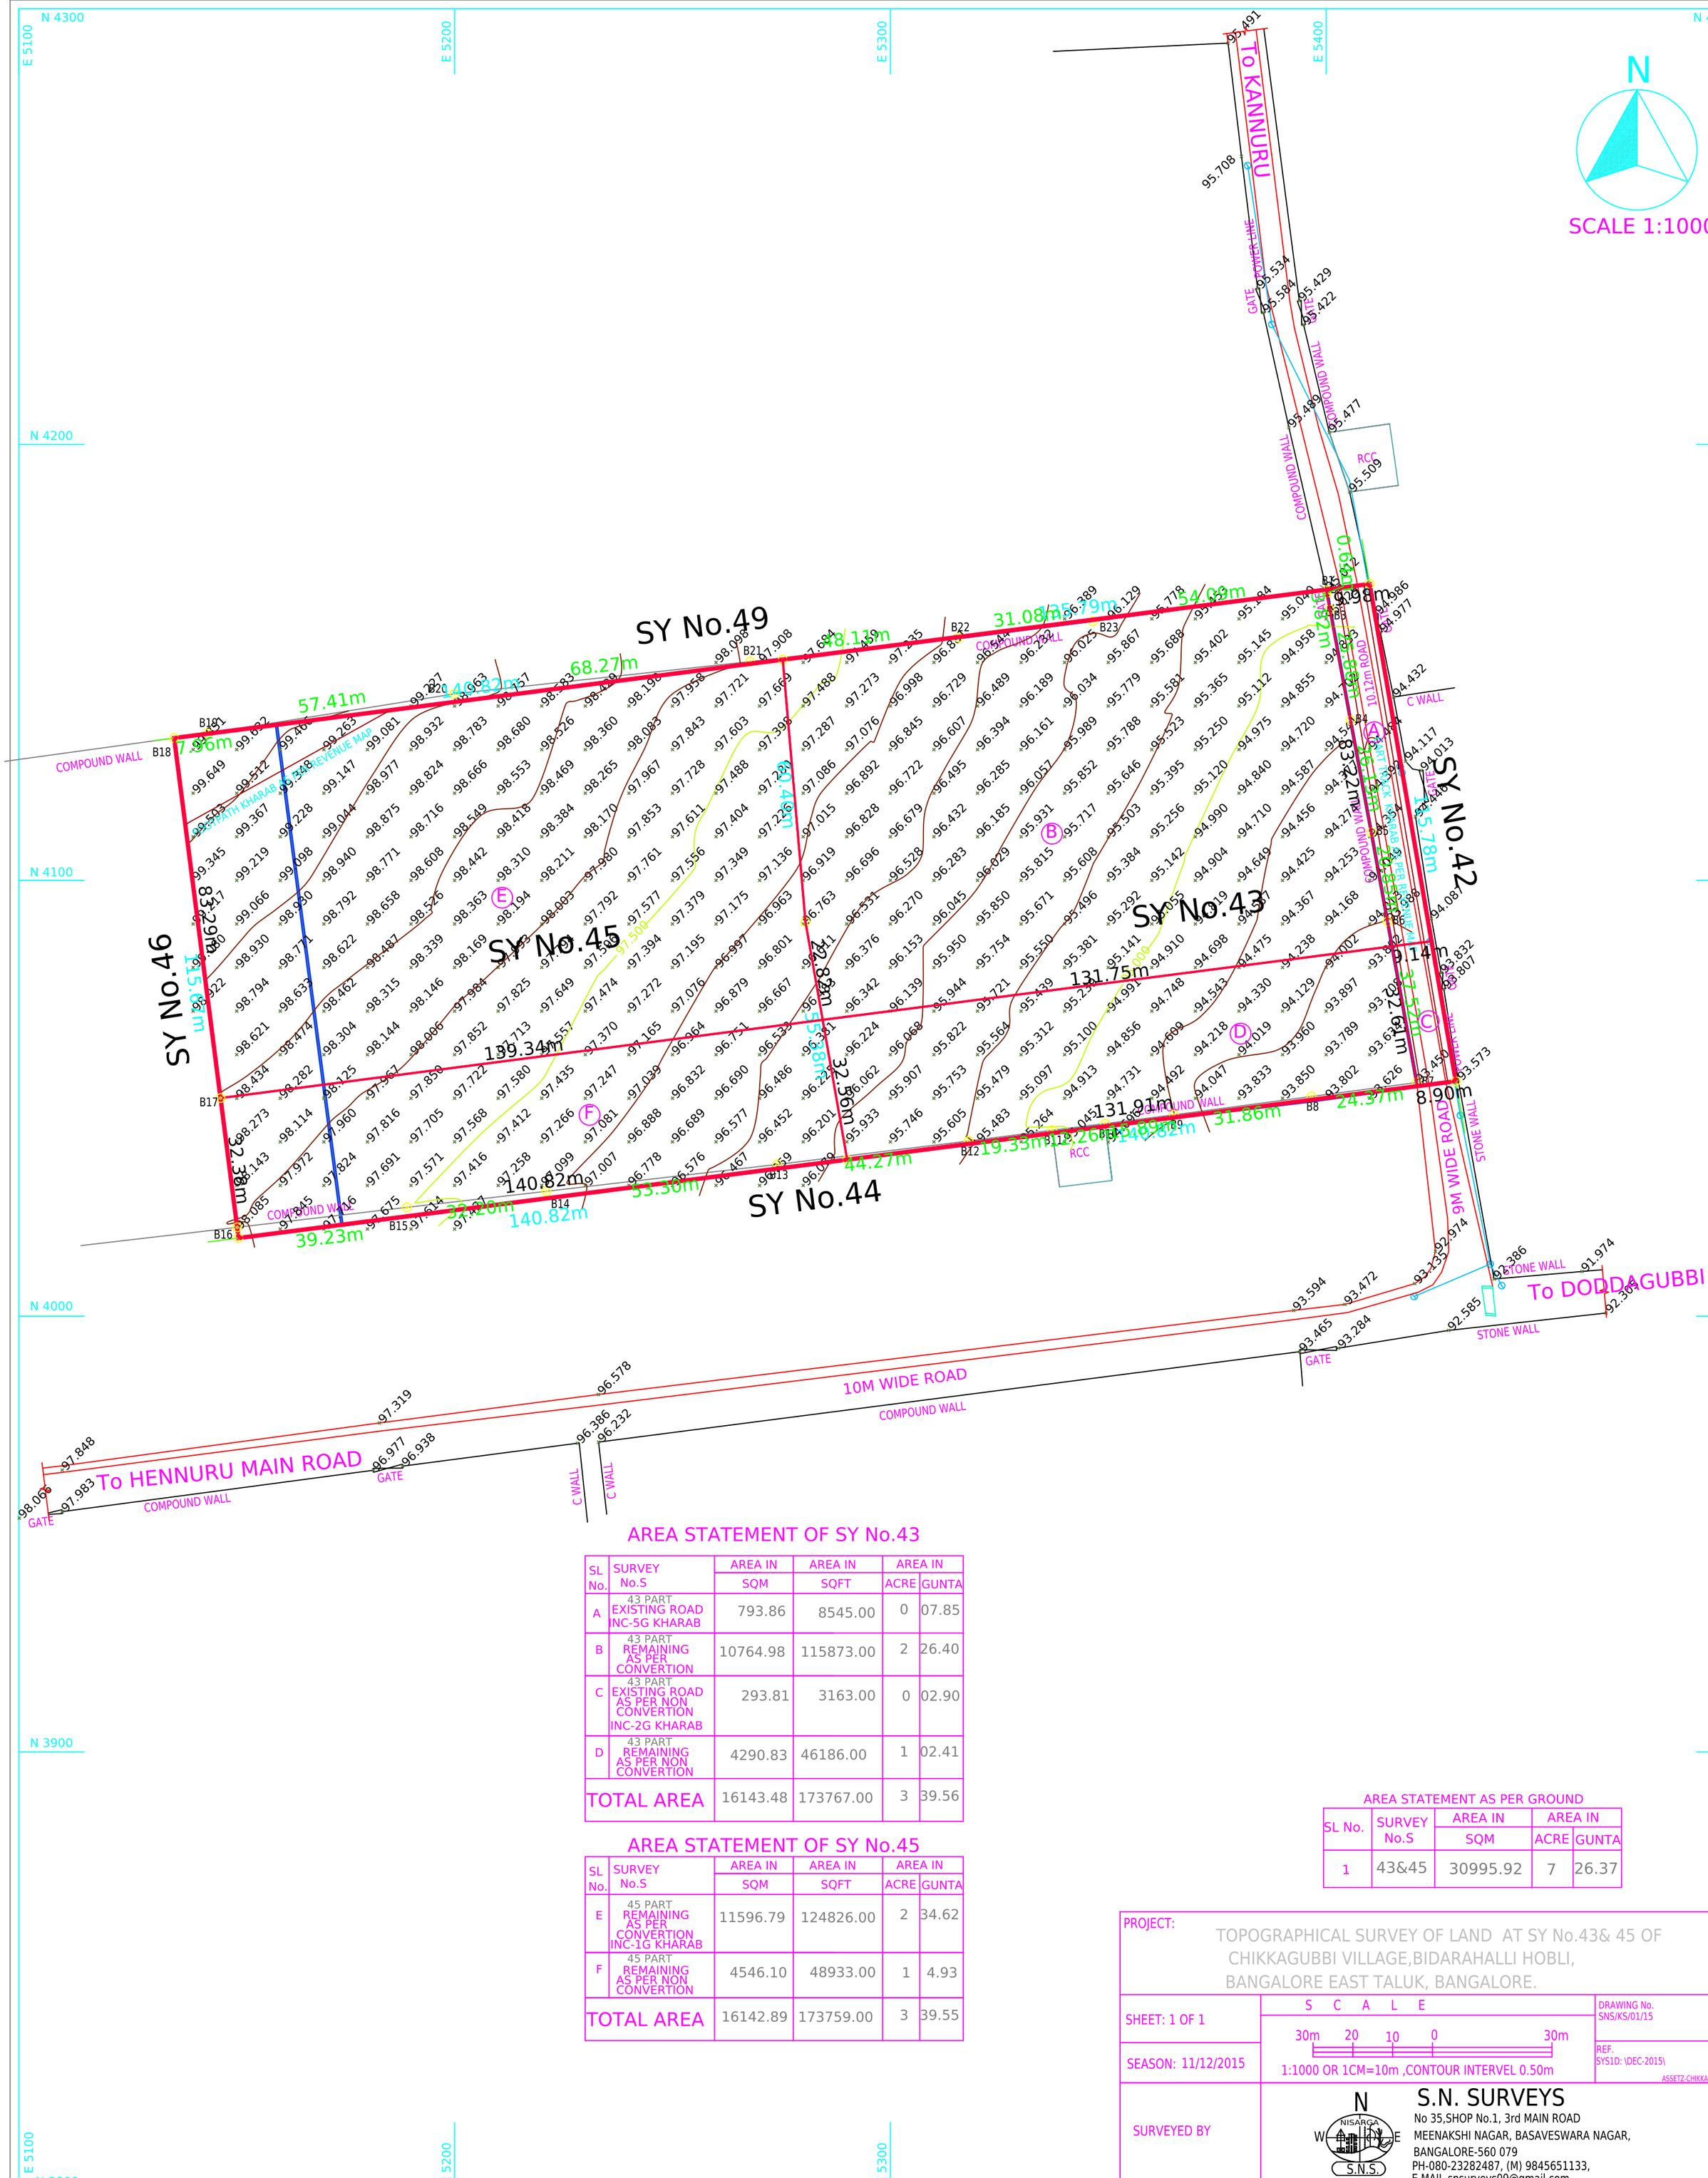


AREA STATEMENT OF SY No.43

SL No.	SURVEY No.S	AREA IN SQM	AREA IN SQFT	AREA IN ACRE	AREA IN GUNTA
A	43 PART EXISTING ROAD INC-5G KHARAB	793.86	8545.00	0	07.85
B	43 PART REMAINING AS PER CONVERTION	10764.98	115873.00	2	26.40
C	43 PART EXISTING ROAD AS PER NON CONVERTION INC-2G KHARAB	293.81	3163.00	0	02.90
D	43 PART REMAINING AS PER NON CONVERTION	4290.83	46186.00	1	02.41
TOTAL AREA		16143.48	173767.00	3	39.56

AREA STATEMENT OF SY No.45

SL No.	SURVEY No.S	AREA IN SQM	AREA IN SQFT	AREA IN ACRE	AREA IN GUNTA
E	45 PART REMAINING AS PER CONVERTION INC-1G KHARAB	11596.79	124826.00	2	34.62
F	45 PART REMAINING AS PER NON CONVERTION	4546.10	48933.00	1	4.93
TOTAL AREA		16142.89	173759.00	3	39.55

AREA STATEMENT AS PER GROUND

SL No.	SURVEY No.S	AREA IN SQM	AREA IN ACRE	AREA IN GUNTA
1	43&45	30995.92	7	26.37

PROJECT:
TOPOGRAPHICAL SURVEY OF LAND AT SY No.43& 45 OF CHIKKAGUBBI VILLAGE,BIDARAHALLI HOBLI, BANGALORE EAST TALUK, BANGALORE.

SHEET: 1 OF 1

SEASON: 11/12/2015

S C A L E
30m 20 10 0 30m
1:1000 OR 1CM=10m ,CONTOUR INTERVEL 0.50m

DRAWING No.
SNS/KS/01/15

REF.
SYS1D: \DEC-2015\
ASSETZ-CHIKKAGUBBI-43-45

SURVEYED BY

S.N. SURVEYS
No 35,SHOP No.1, 3rd MAIN ROAD
MEENAKSHI NAGAR, BASAVESWARA NAGAR,
BANGALORE-560 079
PH-080-23282487, (M) 9845651133,
E MAIL-snsurveys09@gmail.com