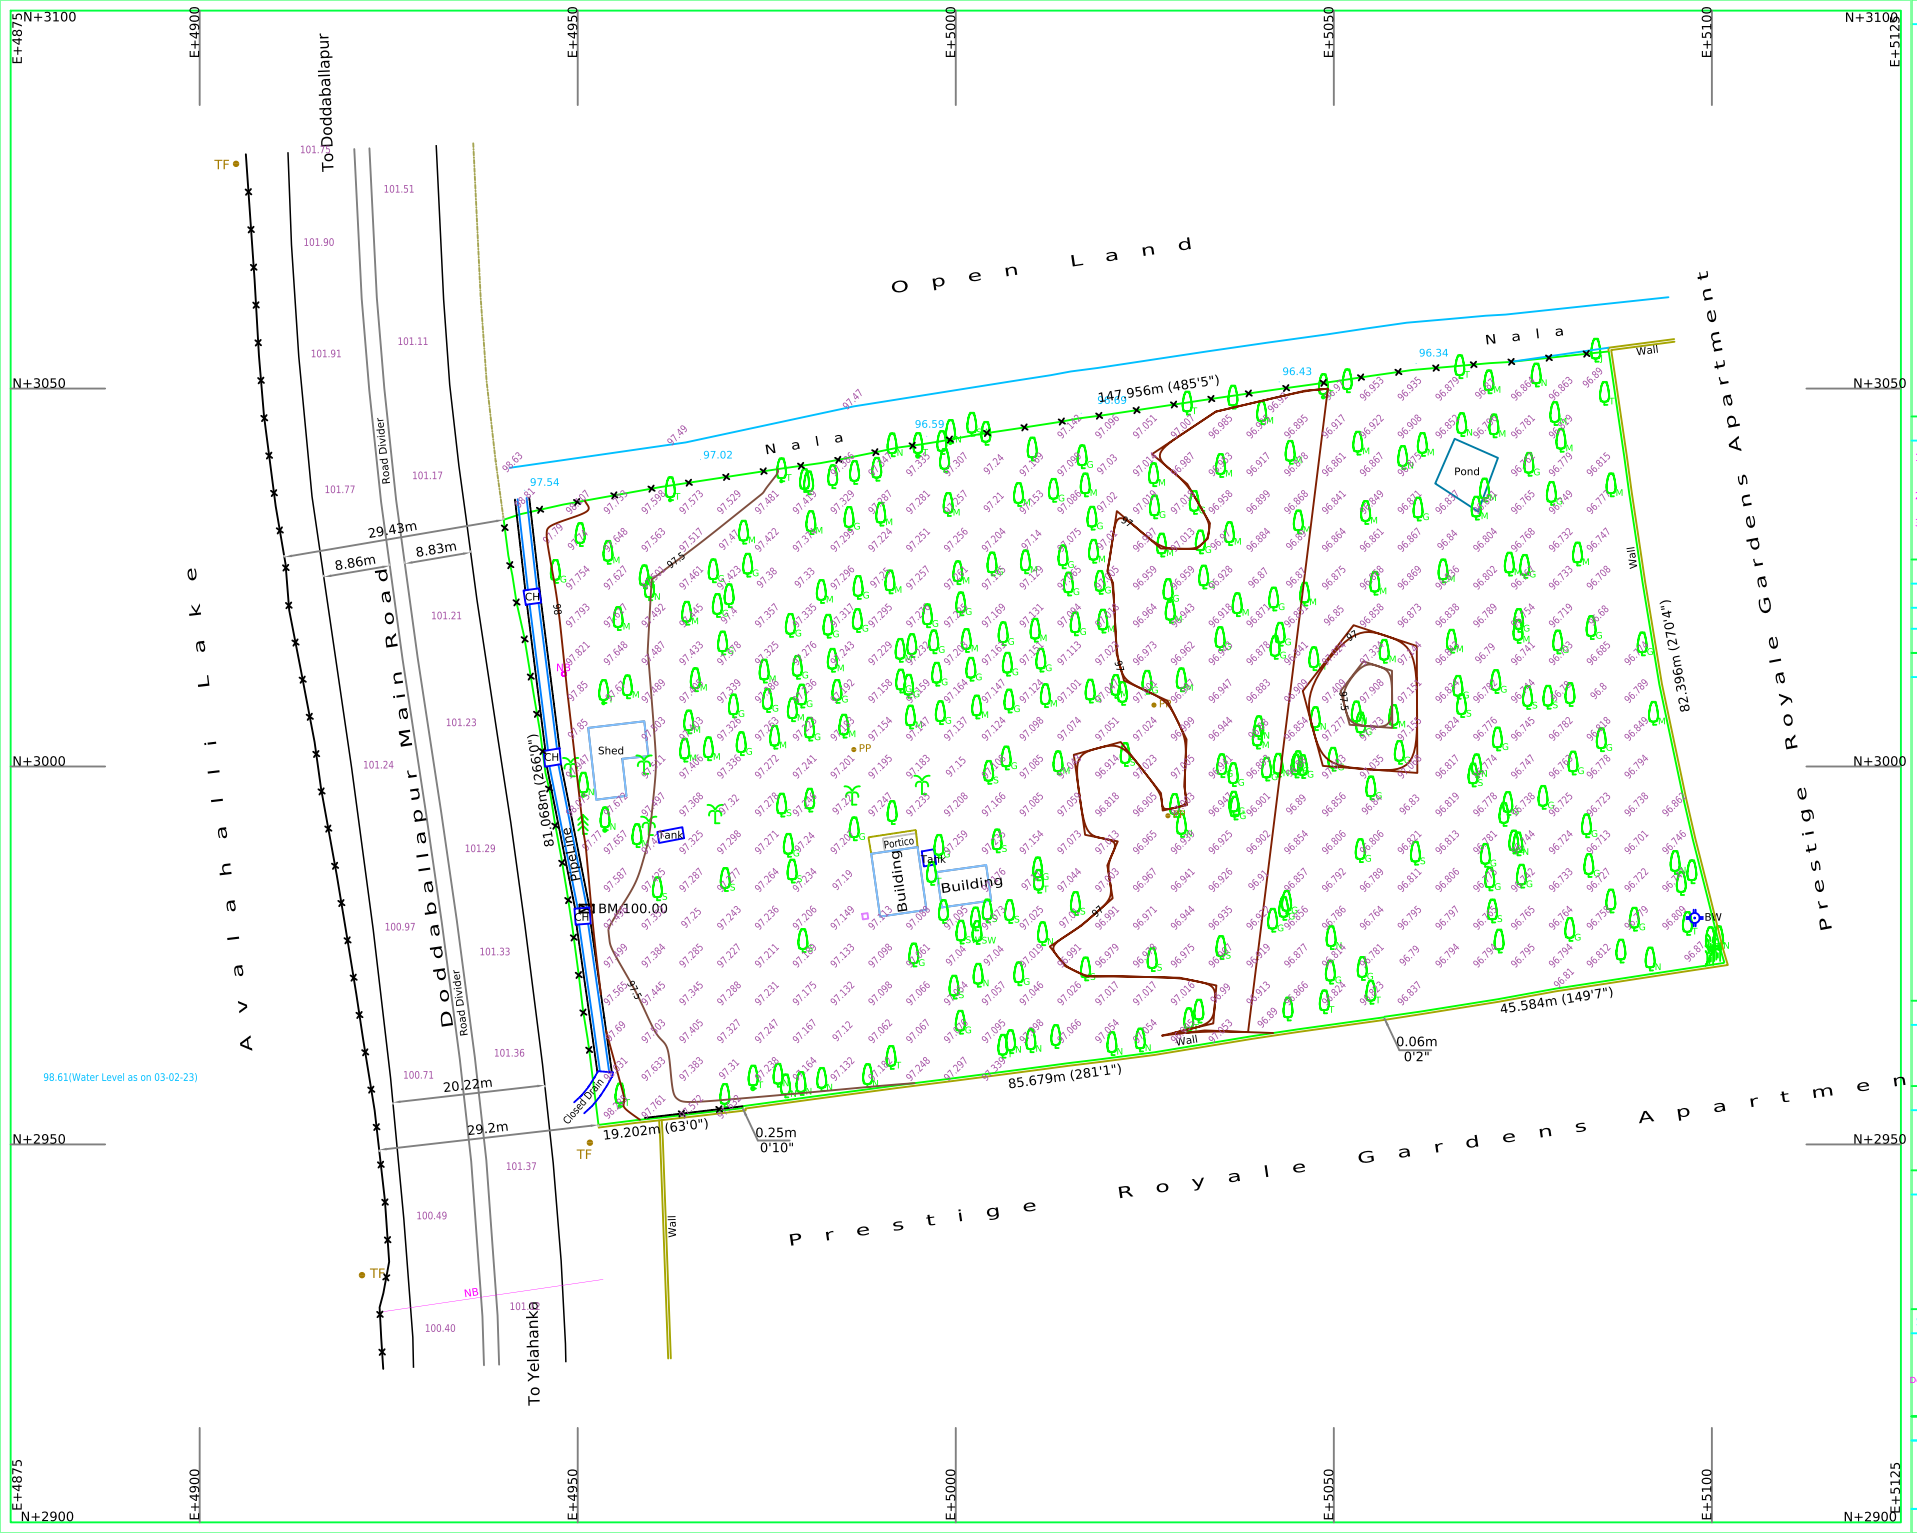


North

Note

1] Grids Shown on this Map is based on the Magnetic North. Grid Values are Arbitrary Easting +5000, Northing +3000

2] All the Dimensions are in Meters unless otherwise mentioned.

3] Levels are all based on the Benchmark BM:100.00 Marked on the Top of Pipe line Chamber.

Rev	Date	Description

Legend

- Boundary in Possession
- Power Pole, Hoarding — PP, NB
- Road, Fence
- Nala, Closed Drain
- Borewell, Transformer — BW, TF
- Benchmark, Chamber — BM, CH
- Trees: Coconut, Neem, Mango
- Guava, Jack Fruit, Sapota
- Bamboo, Sandlewood, Ashoka
- Tamarind, Others

Area Statement

Total Area of the Site .03.Acres 01.88 Guntas

Client

CENTURY REAL ESTATE

Title

TOPO MAP OF SY. NO. 26 & 27
OF AVALAHALLI VILLAGE
YELAHANKA HOBLI, BANGALORE NORTH

Surveyed & Mapped By

ASIAN SURVEYS
'Asian House', No. 19, G.F, 7th Cross, Ward No. 85
Doddanekundi Extension, Chinnappanahalli, Bangalore-37
Mob: 9972299777 / 9972178178
E-Mail: urasiansurveys@gmail.com

Drawing No.	AS - 22054/2023	Season	3rd FEBRUARY, 2023
Scale	Cad Dwg	1 : 1	
	Plot	1:500 or 1cm=5m	
Drawn by	Gnana Prakash	Checked by	G. Narayan