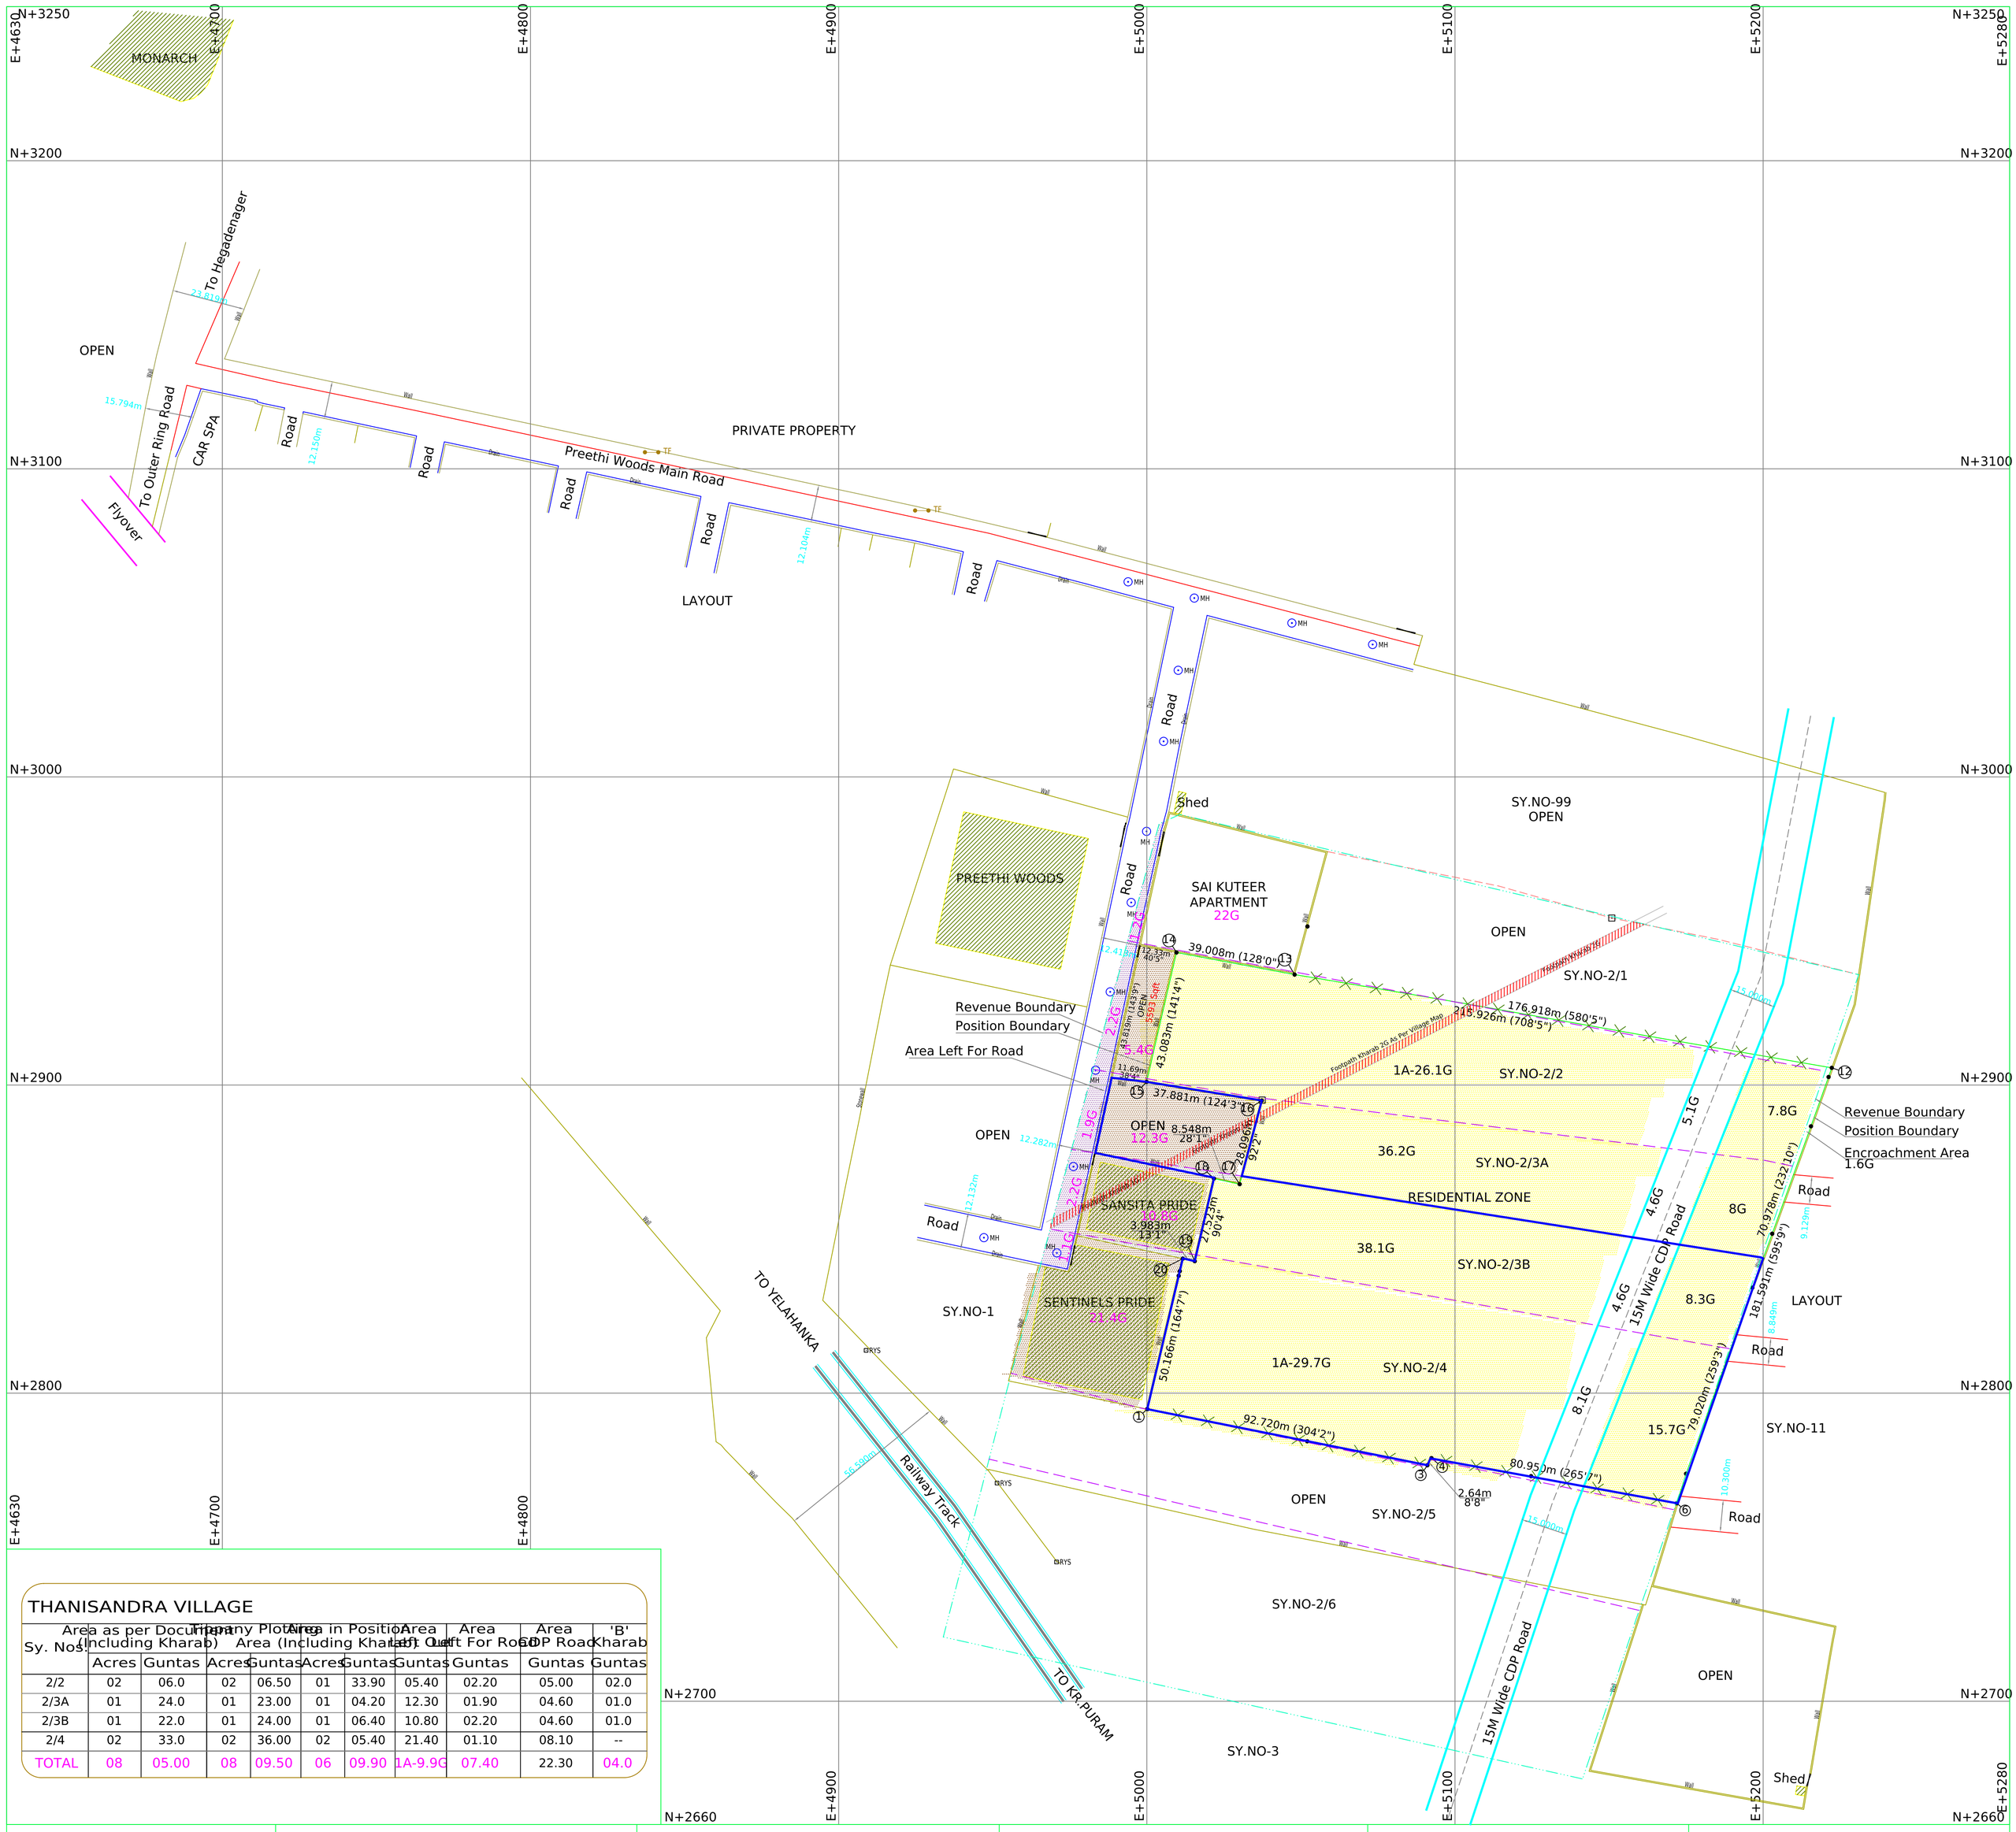

THANISANDRA VILLAGE

Sy. Nos.	Area as per Document (Including Kharab)		Tippany Plotted Area (Including Kharab)		Area in Position		Area Left For Road	Area CDP Road	'B' Kharab
	Acres	Guntas	Acres	Guntas	Acres	Guntas	Guntas	Guntas	Guntas
2/2	02	06.0	02	06.50	01	33.90	05.40	02.20	05.00	02.0
2/3A	01	24.0	01	23.00	01	04.20	12.30	01.90	04.60	01.0
2/3B	01	22.0	01	24.00	01	06.40	10.80	02.20	04.60	01.0
2/4	02	33.0	02	36.00	02	05.40	21.40	01.10	08.10	--
TOTAL	08	05.00	08	09.50	06	09.90	1A-9.9G	07.40	22.30	04.0

AREA STATEMENT

Total Area of the Site----- 06 Acres 32.94 Guntas

LEGEND

MANHOLE — MH
ROAD, DRAIN , GATE
FENCE
STONE , RAILWAY STONE — RS
BOUNDARY IN POSITION
BOUNDARY LIMIT
REVENUE BOUNDARY

NOTE

* The boundary measurements and the area statement given in This dwg. is for the boundary in position shown by the client.
* Grids shown on this map is based on the magnetic north. Grid values easting +5000, northing +3000 are arbitrary.
* Revenue boundary for the sy.nos. shown on this dwg. is Following the revenue records i.e. atlas , rtc Village map etc. provided by the client.
* The area statement & the Atlas profile of the sy.no.2/1 is subject to Rectify/correction/clarification with the relevent department,as the Area of 2/1 is short by 2.5guntas than the rtc area.
* The area statement & the Tippany profile of the sy.no.2/2 is subject to Rectify/correction/clarification with the relevent department,as the Area of 2/2 is Excess by 0.5guntas than the rtc area.
* The area statement & the Tippany profile of the sy.no.2/3A is subject to Rectify/correction/clarification with the relevent department,as the Area of 2/3A is Short by 1guntas than the rtc area.
* The area statement & the Tippany profile of the sy.no.2/3B is subject to Rectify/correction/clarification with the relevent department,as the Area of 2/3B is Excess by 2guntas than the rtc area.
* The area statement & the Tippany profile of the sy.no.2/4 is subject to Rectify/correction/clarification with the relevent department,as the Area of 2/4 is Excess by 3guntas than the rtc area.
* The area statement & the Tippany profile of the sy.no.2/5 is subject to Rectify/correction/clarification with the relevent department,as the Area of 2/5 is Short by 2guntas than the rtc area.
* Location kharab shown this drawing as per village Map.
* Bangalore Revised Master Plan 2015 Proposed Land Use Map.

NORTH

N

TITLE

BOUNDARY CHART OF SY No. 2/2 , 2/3A , 2/3B & 2/4 OF THANISANDRAVILLAGE KR.PURAM HOBLI, BANGALORE EAST.

SCALE	CAD DWG	1 : 1
	PLOT	1:1000 or 1cm=10m (20m 10 0m 20 40 60m)
DRAWING No.	018-E / 2019	SEASON -- OCTOBER /2019-REV-25-3-24
AREA	TOTAL AREA OF THE SITE = 06 Acres 32.94 Guntas	
SURVEYED & MAPPED BY	GOODWIN TOPO SURVEYS TOPO MAPPING & CAD ENGINEERING SERVICES # 20/1 2ND CROSS ROAD , SAIBABA NAGAR , BANGALORE E-mail:- goodwintoposurveys@gmail.com Mobile:9986579602 , 9731266160	

D:\SERVER\RAMESH REDDY\018-C-19-THANISANDRA VILLAGE -SYNO-2-CDP ROAD.dwg