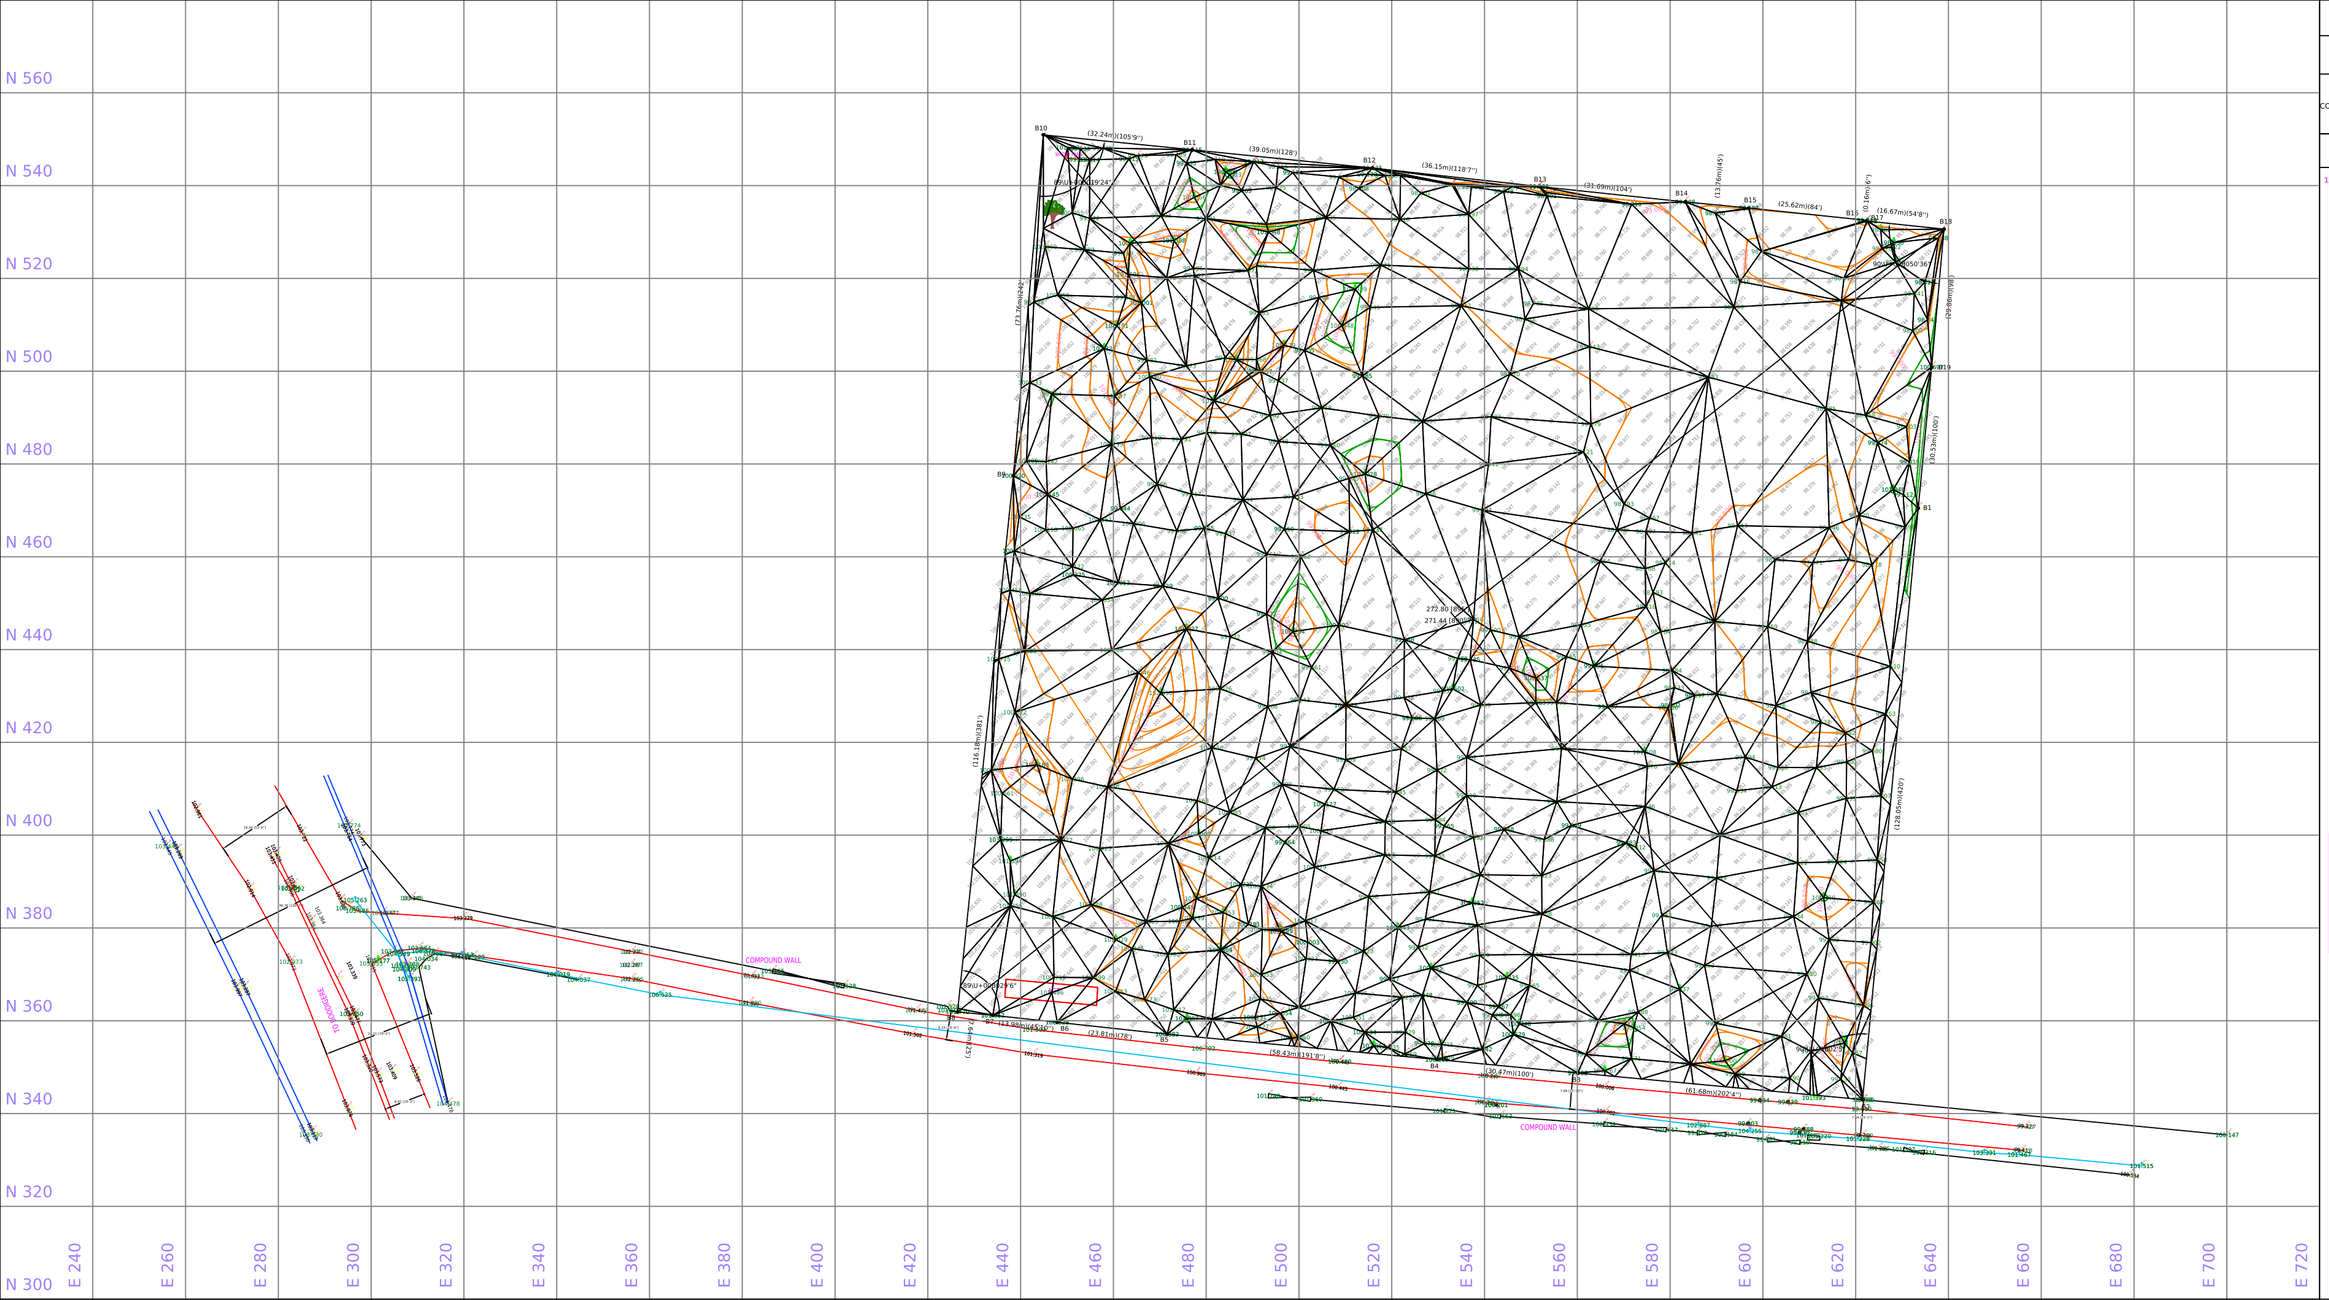

CLIENT	M/S.ANKURA DEVELOPERS
PROJECT	TOPOGRAPHICAL SURVEY OF SY.NO. BOOGODIGERE BANGALORE.
SURVEY CONSULTANTS	PENTECH SURVEYS (SURVEYING & CIVIL ENGINEERING CONSULTANTS) NO.55, 2nd MAIN, 3RD CROSS, LAVAKUSHANAGARA, LAGGERE, BANGALORE-560 058. MOBILE NO:+919095406970, +919141771989 Email: pentechsurveys@gmail.com

SCALE	SEASON	DRAWN	REV
NTS	11.07.2025	NNS	00

1) ALL DIMENSIONS AND LEVELS ARE IN METERS.

N

AREA STATEMENT

	AREA Sq Mt	AREA Sq Ft	AREA ACRE / GUNTAS	
TOTAL	7008.555	98347.083	9.0	5.801

LEGEND

- ASPHALT ROAD, COMPOUND WALL.
- SPOT LEVEL, BENCH MARK. (99.383) (BM1(100.281))
- POWER POLE
- BOUNDARY. (B1, B2)