N

SCALE:-1:1000

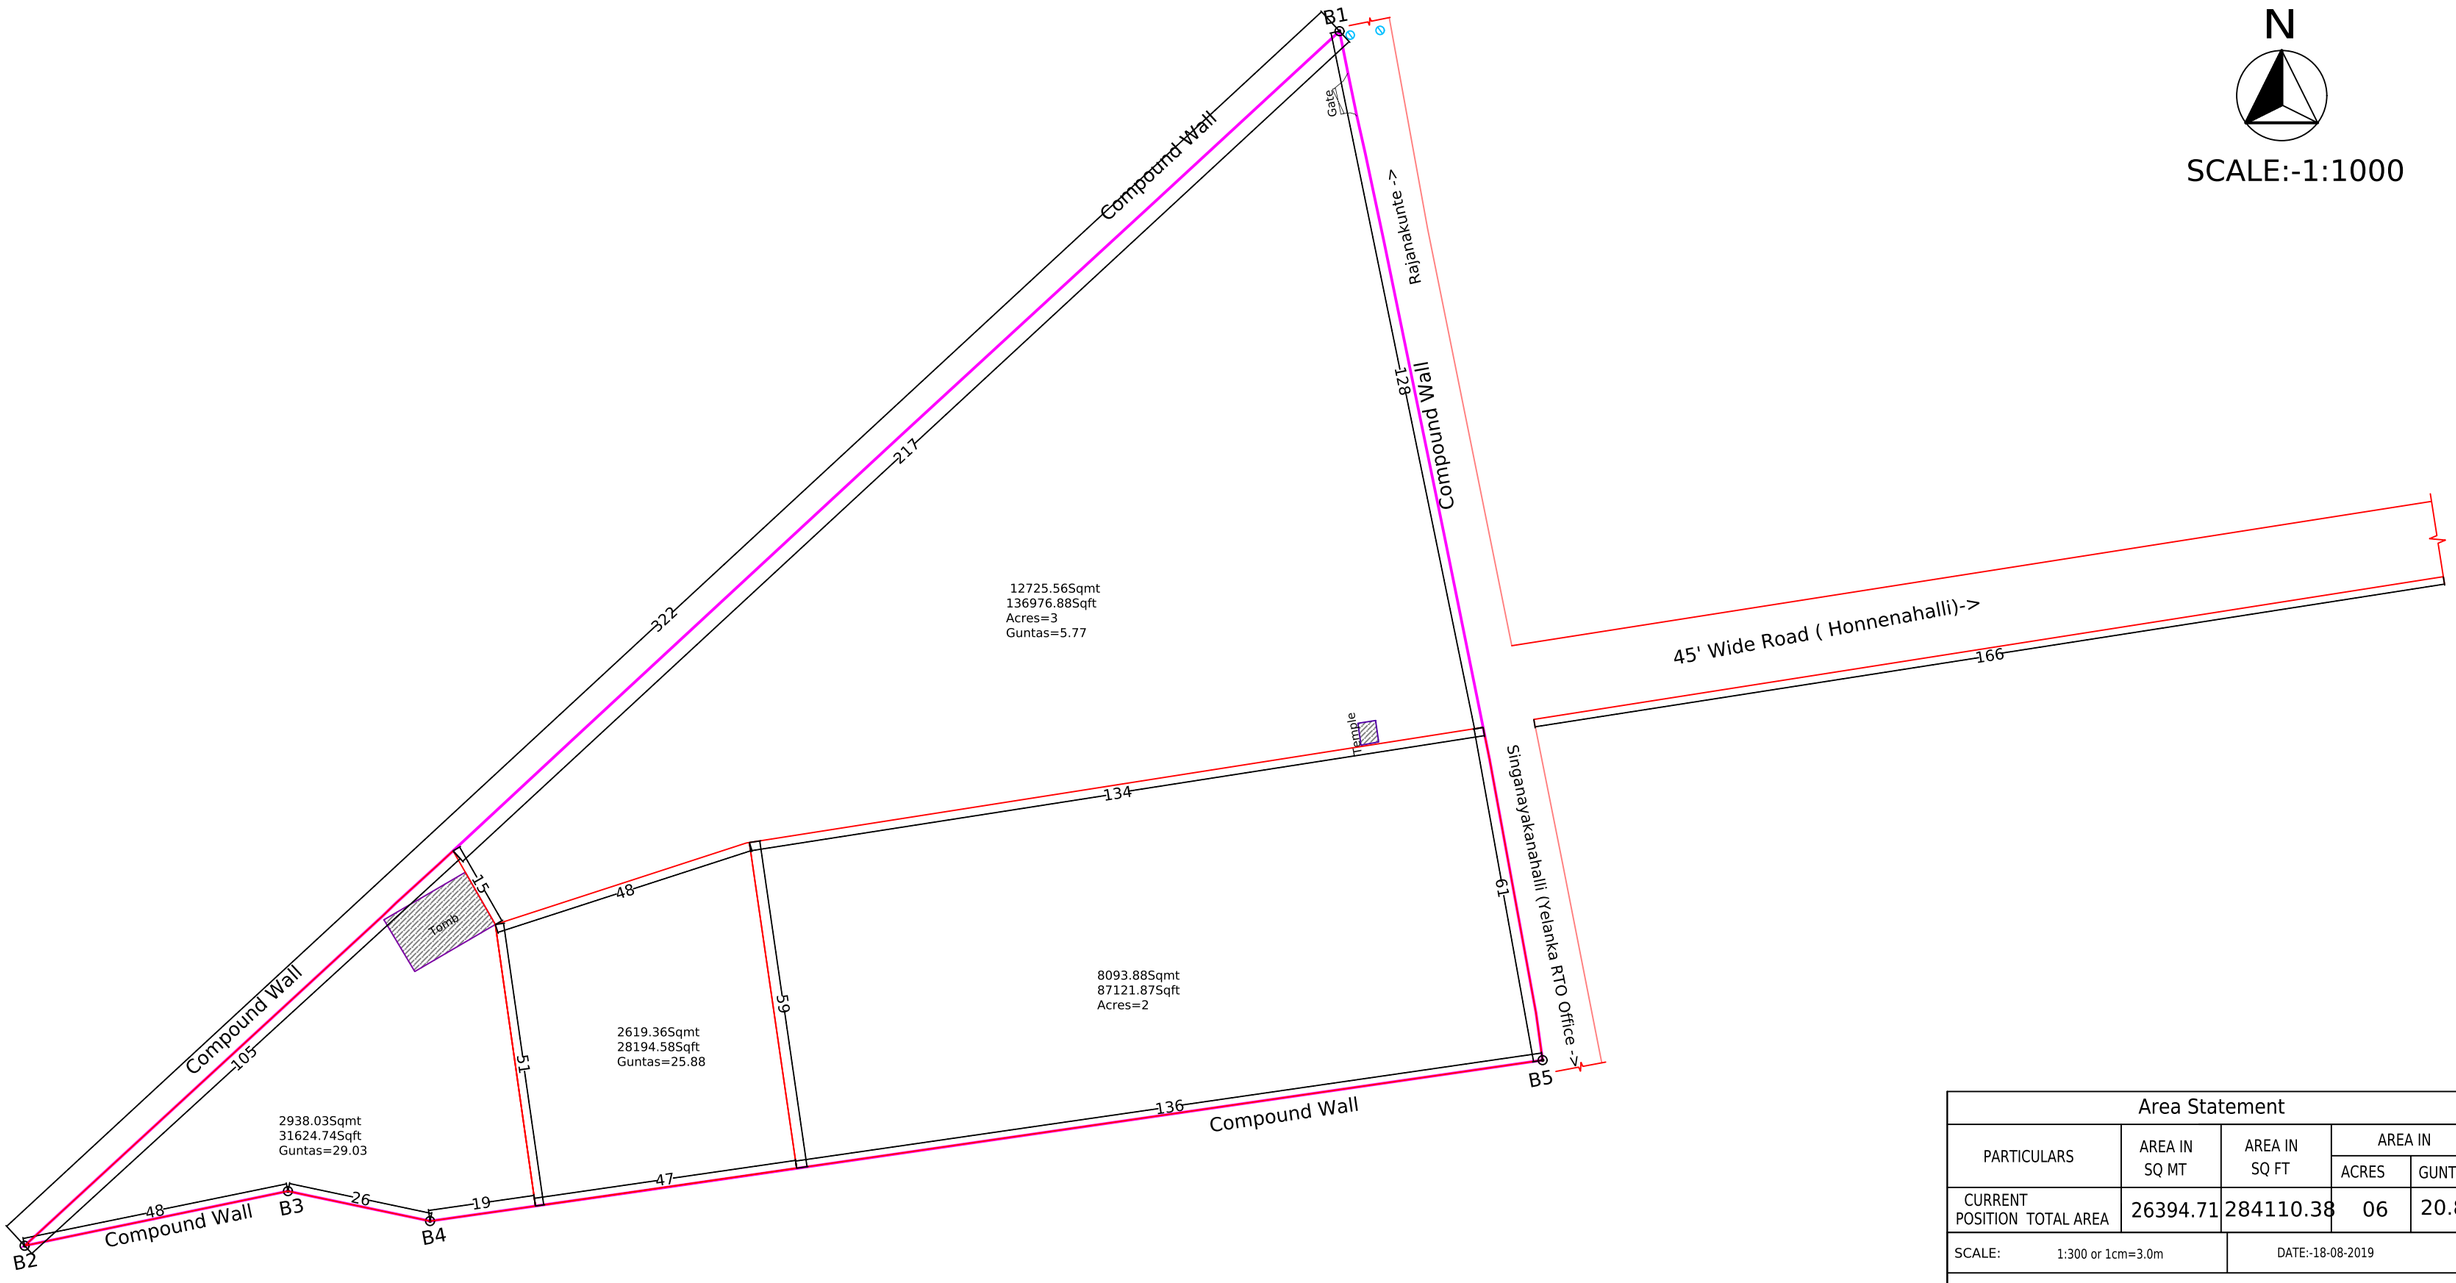

Area Statement				
PARTICULARS	AREA IN SQ MT	AREA IN SQ FT	AREA IN ACRES	AREA IN GUNTAS
CURRENT POSITION TOTAL AREA	26394.71	284110.38	06	20.88
SCALE: 1:300 or 1cm=3.0m		DATE:-18-08-2019		

LEGEND	
DESCRIPTION	SYMBOL
BOUNDARY LINE	
TIPPANI LINE	

GLOBAL SURVEYS
#10/2, 10th CROSS, GANGAMMA GARDEN, MALAGALA MAIN ROAD
NAGARABHAVI 2nd STAGE, BENGALURU - 560091
MOBILE: 94496 94620 , 98442 33760
Email: globalsurveys@yahoo.com
Website: www.globalsurveyss.com

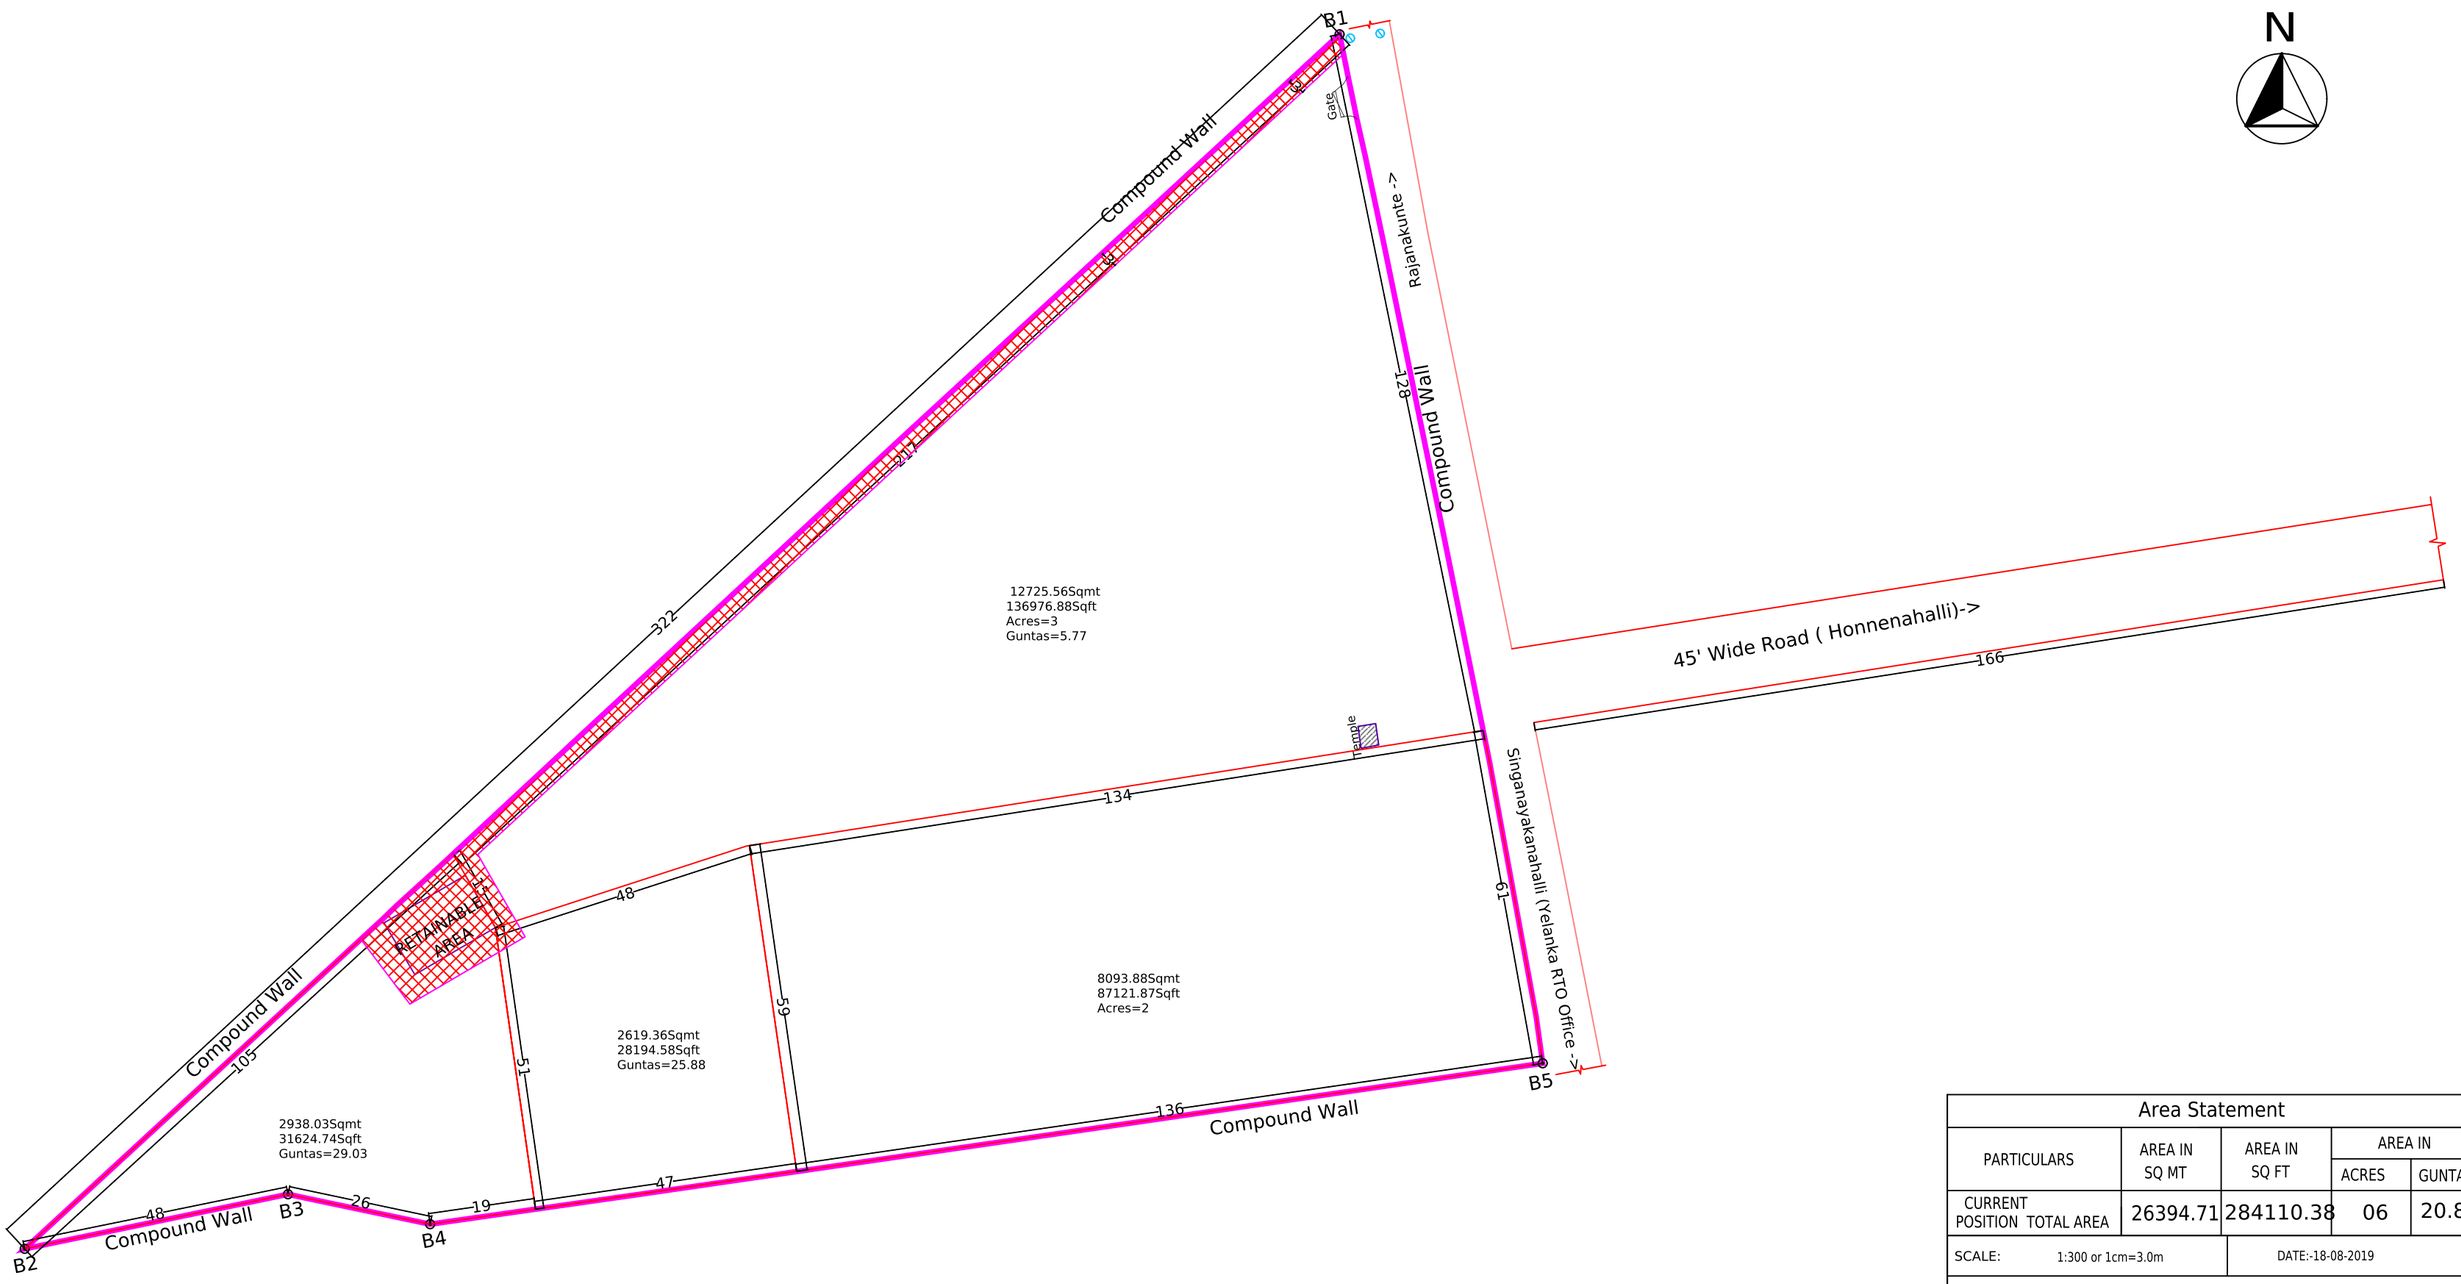

Area Statement				
PARTICULARS	AREA IN SQ MT	AREA IN SQ FT	AREA IN ACRES	AREA IN GUNTAS
CURRENT POSITION TOTAL AREA	26394.71	284110.38	06	20.88
SCALE: 1:300 or 1cm=3.0m		DATE:-18-08-2019		

LEGEND	
DESCRIPTION	SYMBOL
BOUNDARY LINE	
TIPPANI LINE	

GLOBAL SURVEYS
#10/2, 10th CROSS, GANGAMMA GARDEN, MALAGALA MAIN ROAD
NAGARABHAVI 2nd STAGE, BENGALURU - 560091
MOBILE: 94496 94620 , 98442 33760
Email: globalsurveys@yahoo.com
Website: www.globalsurveyss.com