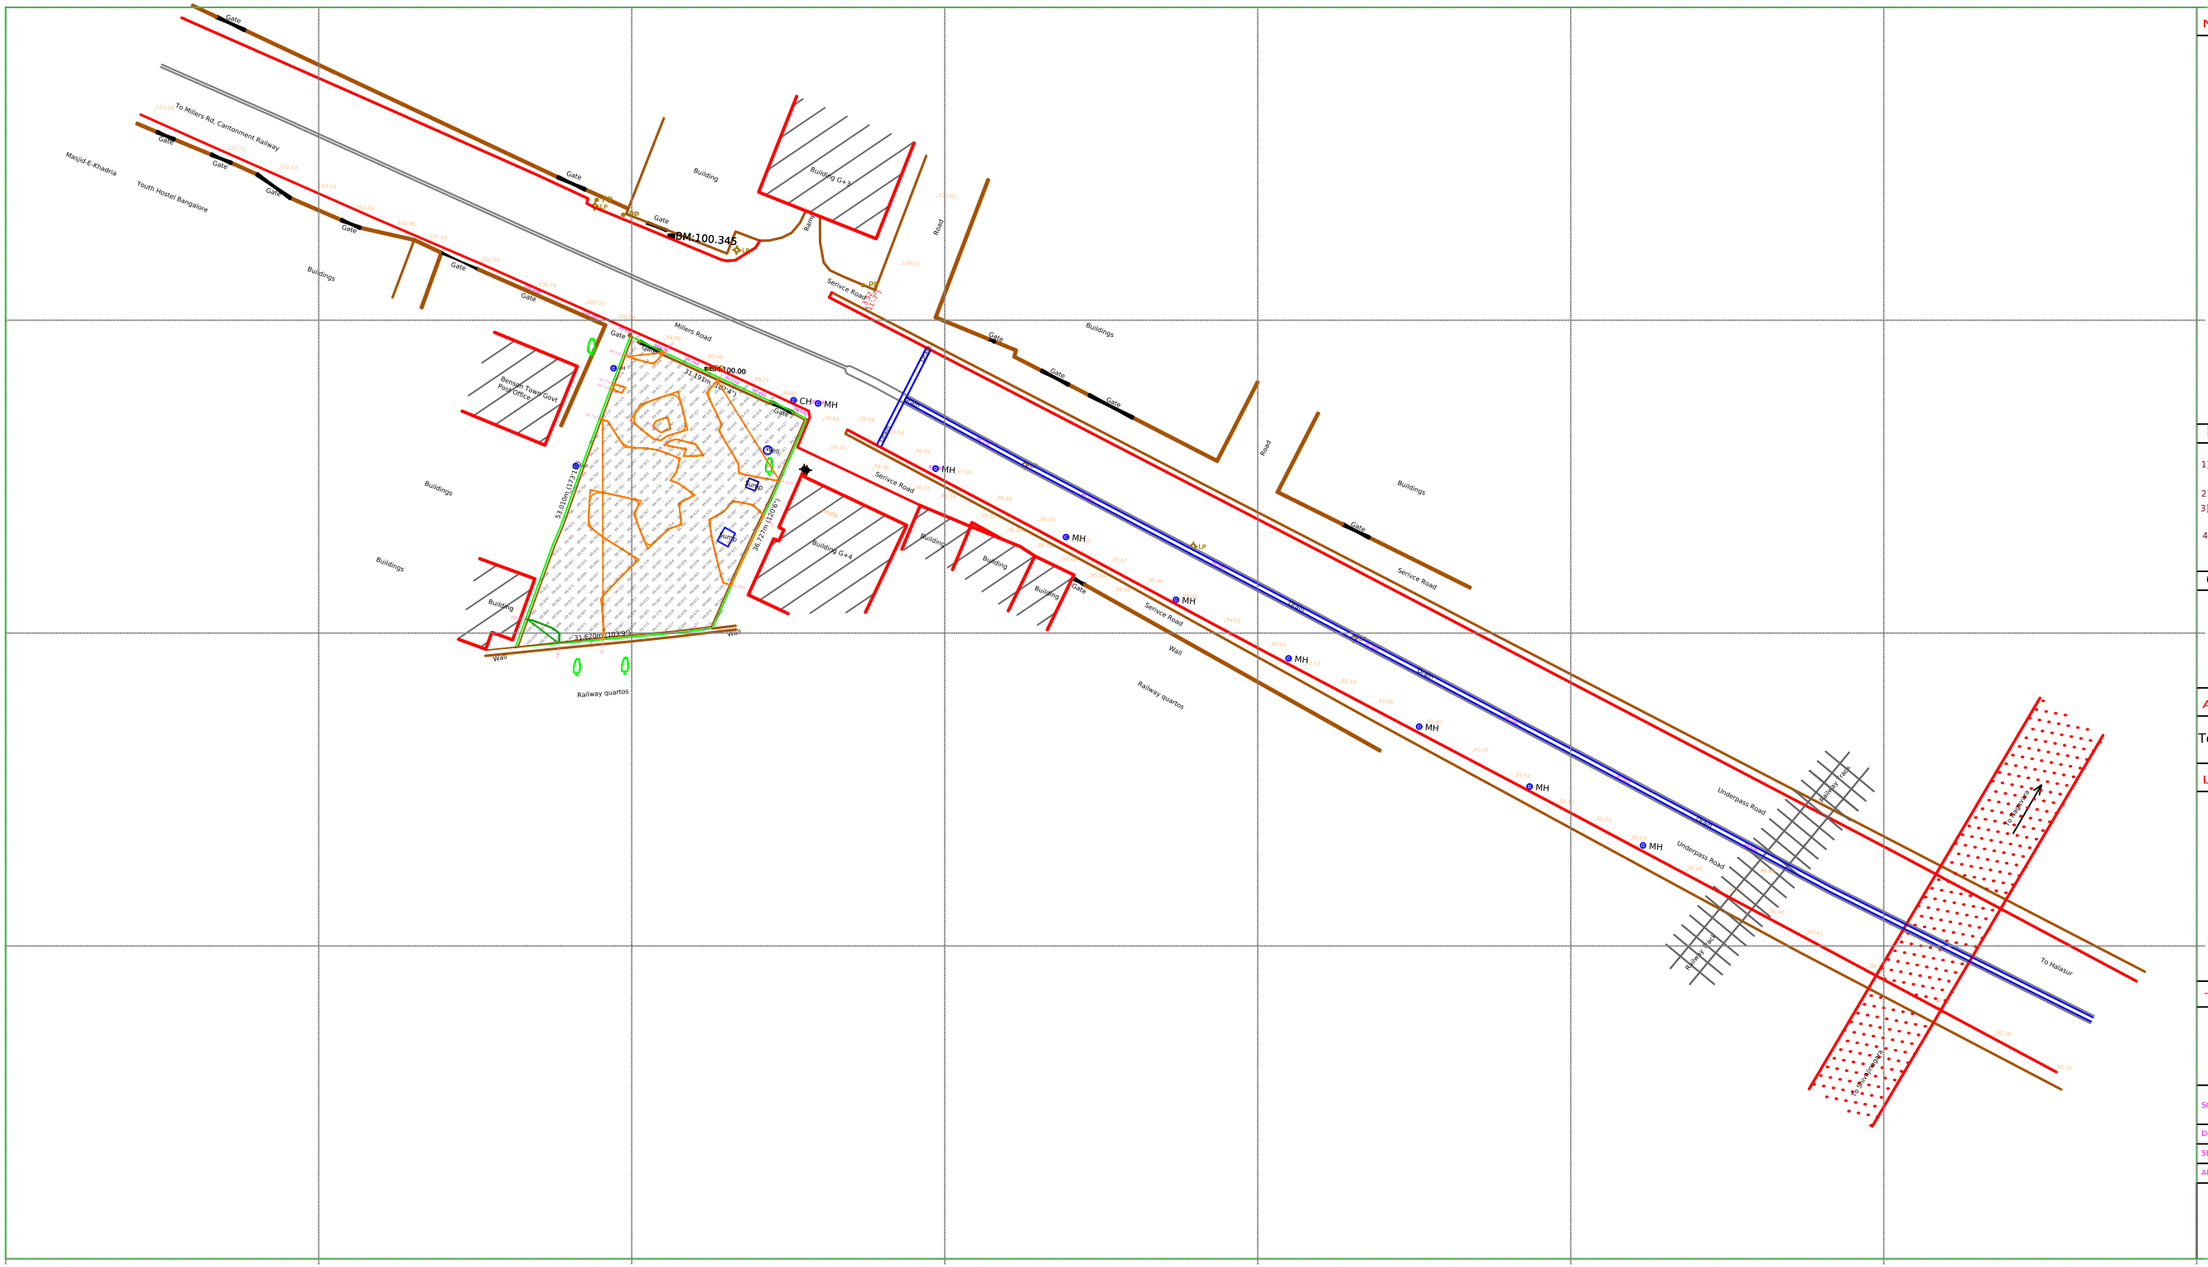

NORTH

N
NW NE
W E
SW SE
S

Note

1] Grids Shown on this Map is based on the Magnetic North. Grid Values are Arbitrary Easting +5000, Northing +3000
2] All the Dimensions are in Meters unless otherwise mentioned.
3] Levels are all based on the Benchmark TBM:100.00 Marked on the Gate Front North Side in The Site.
4] The boundary measurements and the area statement given in This dwg. is for the boundary in position shown by the client.

Client

AREA STATEMENT

Total Area of the Site --- 1333.1119Sqmt/14349.4968Sqft

LEGEND

POWER POLE, BENCH MARK — PP, LP, BM
DRAIN, GATE
MANHOLE, JUNCTION BOX, STONE — MH, JB
BOREWELL, CUTTING, BUNG — BW
CHAMBER, TEMPLE — CH
TREES : COCONUT,MANGO, NEEM
JACK FRUIT, SAPOTA, GUAVA
DTE FRUIT, ASHOKA, OTHER

TITLE

TOPO MAP OF SY No. ...
MILLERS ROAD
MENS0N TOWN, BANGALORE

SCALE	CAD	1 : 1
	PLOT	1:500 or 1cm= 5m — Contour interval=0.5m
DRAWING No.	54/2019	REV :-
SEASON	08/MARCH/2019	
AREA	TOTAL AREA OF THE SITE = 0 Acres 13.176 Guntas	

SURVEYED & MAPPED BY

HALLMARK SURVEY
46/1459 , Ground Floor , South End 'A' Cross Road
Jayanagara 9th Block,Bangalore-50069
EMail ID:- hallmark surveys2014@gmail.com
MOB NO:9731902060MOB NO:9482026213
(Manmatha A N) (Kempegowda H R)

CAD FILE :- E:\HALLMARK\SURVEYS\-----\----------.dwg