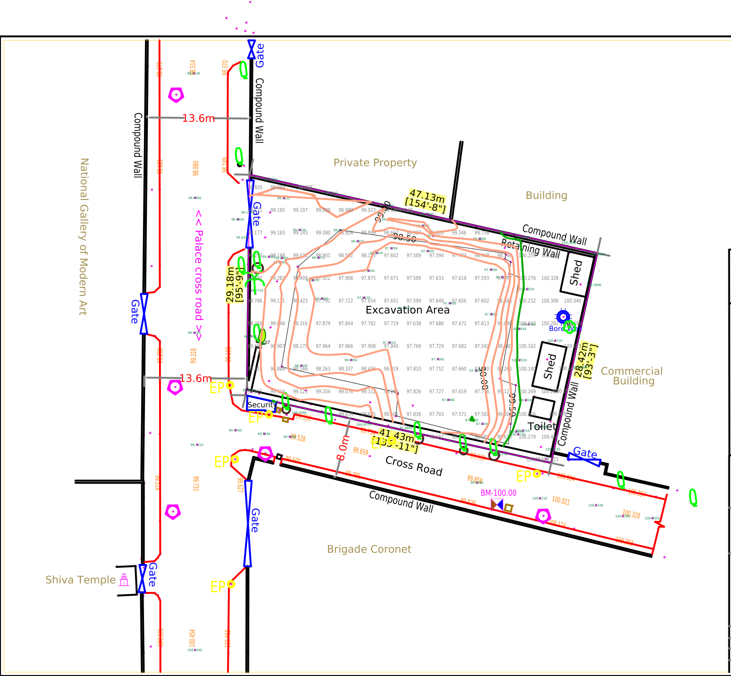

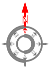

AREA STATEMENT :

STATEMENT		IN SQMT	IN SQFT
ACRES	GUNTAS		
0	12.44	1259.15	13553

SYMBOL	DESCRIPTION
	BOUNDARY LINE
	BENCH MARK
EP	ELECTRICAL POLE
Bore Well	BORE WELL
	MANHOLE
MT	PALM, MANGO TREE
ST	SILVER, OTHER TREE

TITLE:

TOPOGRAPHICAL SURVEY OF PROPERTY

AT PALACE ROAD, BRIGADE CORONET, BANGALORE.

CLIENT:

M/s DNR Corporation Pvt Ltd.

SURVEY CONSULTANTS :-

ICON CADSOFT & SURVEYORS (India) PVT. LTD.
ISO CERTIFIED 9001 :2015 COMPANY

#40, 1st Floor, 10th Cross, Above ICICI Bank,
Wilson Garden Bangalore-560027
CONTACT - 080-22270719, 9845057719, 9900181899
services@icongroup.net.in, icogroup2010@gmail.com,
Website : www/icongroup.net.in

DRAWN: SELVA.CA.	CHECKED: GP	SURVEYED: ATANU
GRID LVL: 3 x 3	SCALE: 1:500	
DATE: 13-09-2019	JOB NO: 5248-09-2019	

File Path: Surveys-5248 Palace Road-Brigade Coronet-13-09-2019

MH
EP
TR
PT
ST
BW