NORTH

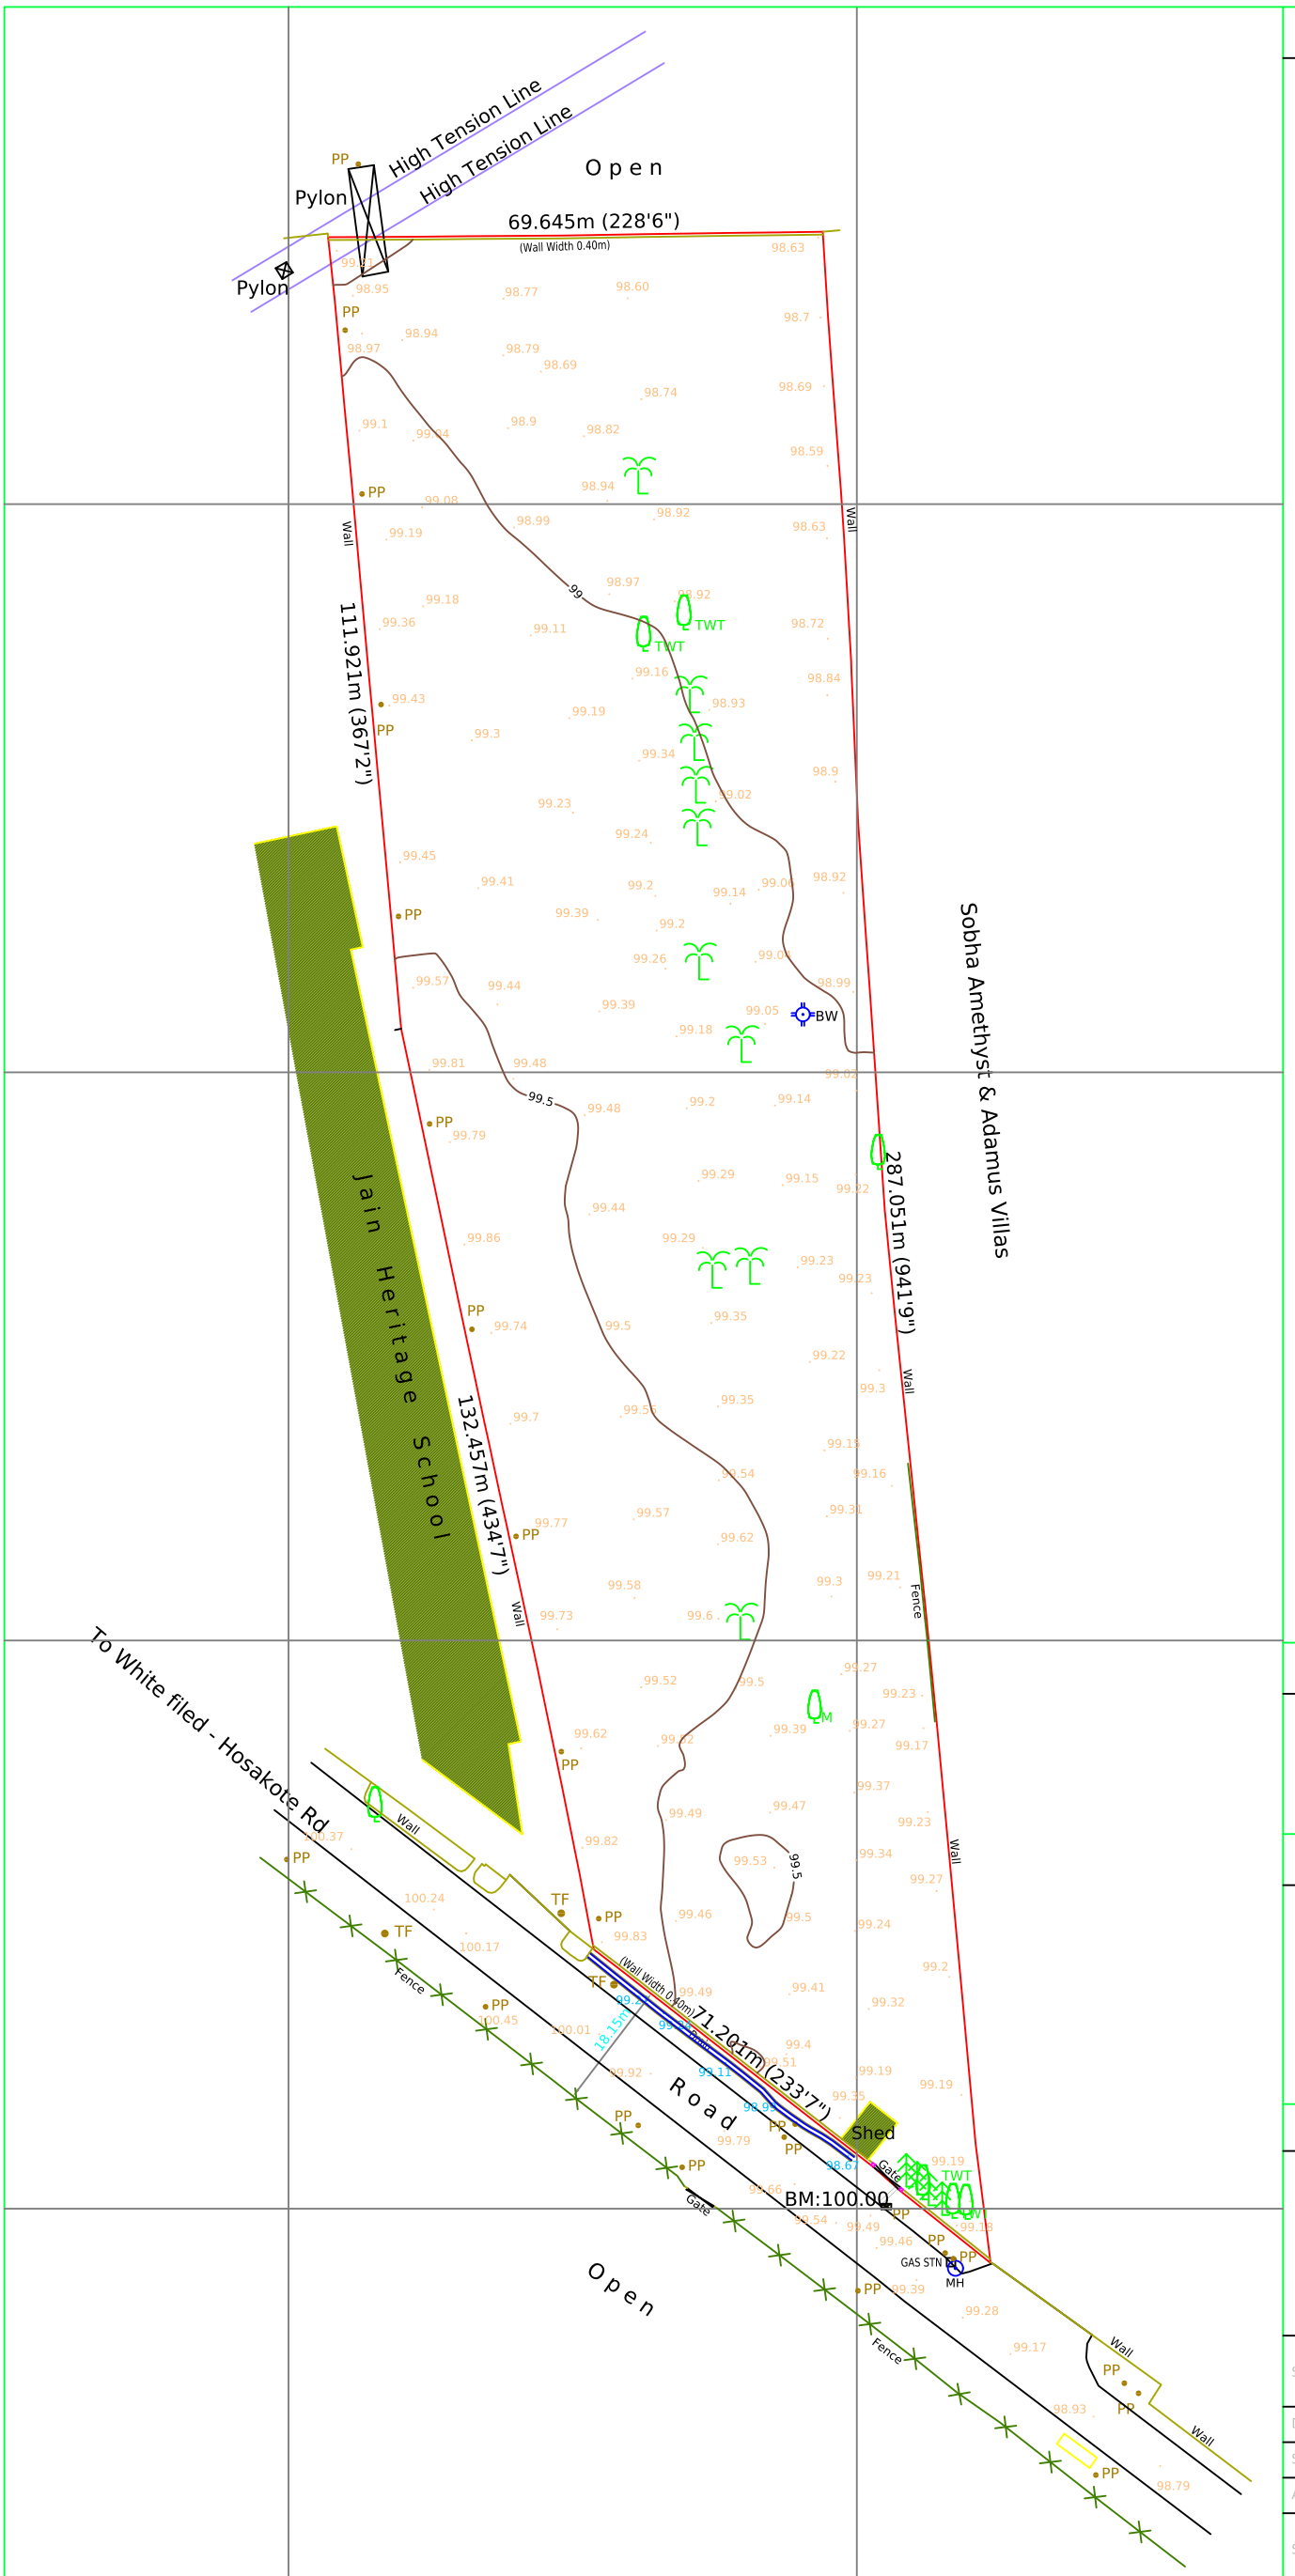

AREA STATEMENT

Total Area of the Site -------- 4 Acres 0.941 Guntas

(Or)

16282.596 Sqmt / 175264 Sqft

LEGEND

POWER POLE, BENCH MARK	PP, BM:100.00
DRAIN, FENCE, GAS STONE	GAS STN
TRANSFORMER, MAN HOLE, BOREWELL	TF, MH, BW
TREES : EUCALYPTUS, MANGO, TEAK WOOD	E, M, TWT
ASHOKTREE, COCONUT & OTHERS	

TITLE

TOPO MAP OF SY No. 188 & 189

KANNAMANGALA VILLAGE,

BIDARAHALLI HOBLI,

BANGALORE EAST TALUK, BANGALORE

SCALE	CAD	1 : 1
	PLOT	1:800 or 1cm=8m
DRAWING No.	76 / 2022	REV :-
SEASON	APRIL --- 2022	
AREA	Total Area Of the Site =	

SURVEYED & MAPPED BY

PRIME SURVEYS
1, 97/2, 1st Cross, (Opp-HP Murali gas)
Ramanjaneya Layout, Marathahalli, Bangalore-37
Phone :- 9845124927, 9845196931
Email : primesurveys.kar@gmail.com

SURVEYORS TO THE NATION

CAD FILE NAME :- CAD2\E:\PRIMES\R\RUCHIRA PROJECTS\KANNAMANGALA\Kannamangala